


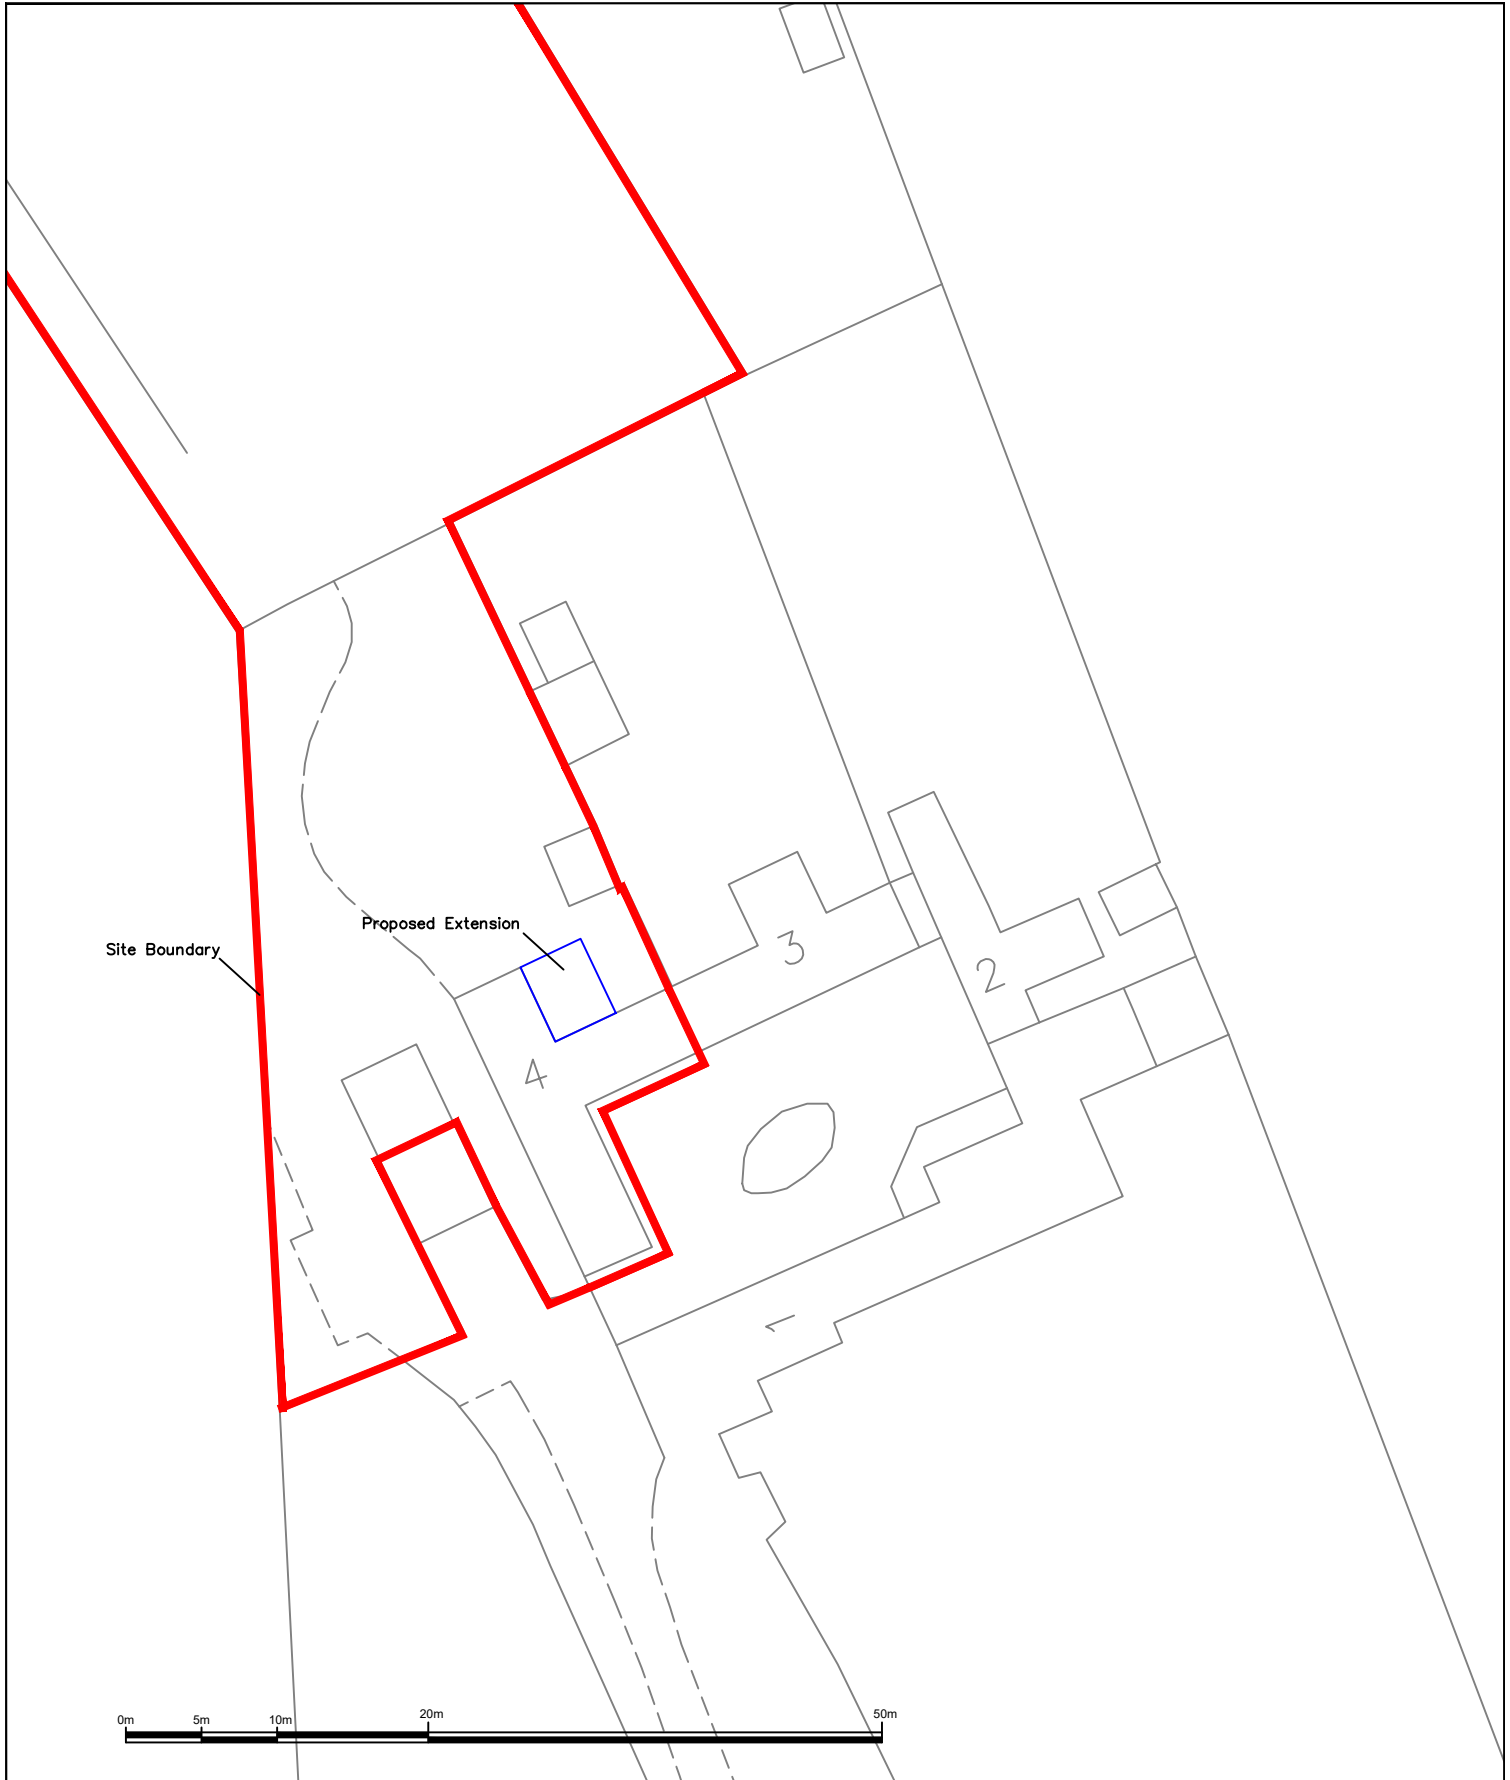

The Old Police Station, South Street, Ashby de-la Zouch, LE65 1BQ
Telephone 01530 414251
Mail office@njcsurveys.co.uk
Web www.njcsurveys.co.uk

Drawing			
Proposed Location Plan			
Drawn	Checked		
NJC	NJC		
Date	Scale	Sheet size	
14/06/2024	1/500	A4	
Dwg. No.		PLP4069/01	

Client	Mr A Randon
Site	4 Lower Ambion Farm Sutton Cheney CV13 0AD