
DC PLAN

MR WINDRAM
C62096
45 JACQUELINE ROAD
MARKFIELD
LEICESTER
LE67 9RD

PROPOSED ADDITION OF REAR
CONSERVATORY. INITIAL STUDY

0 5 10


SCALE 1:100 (METRES)

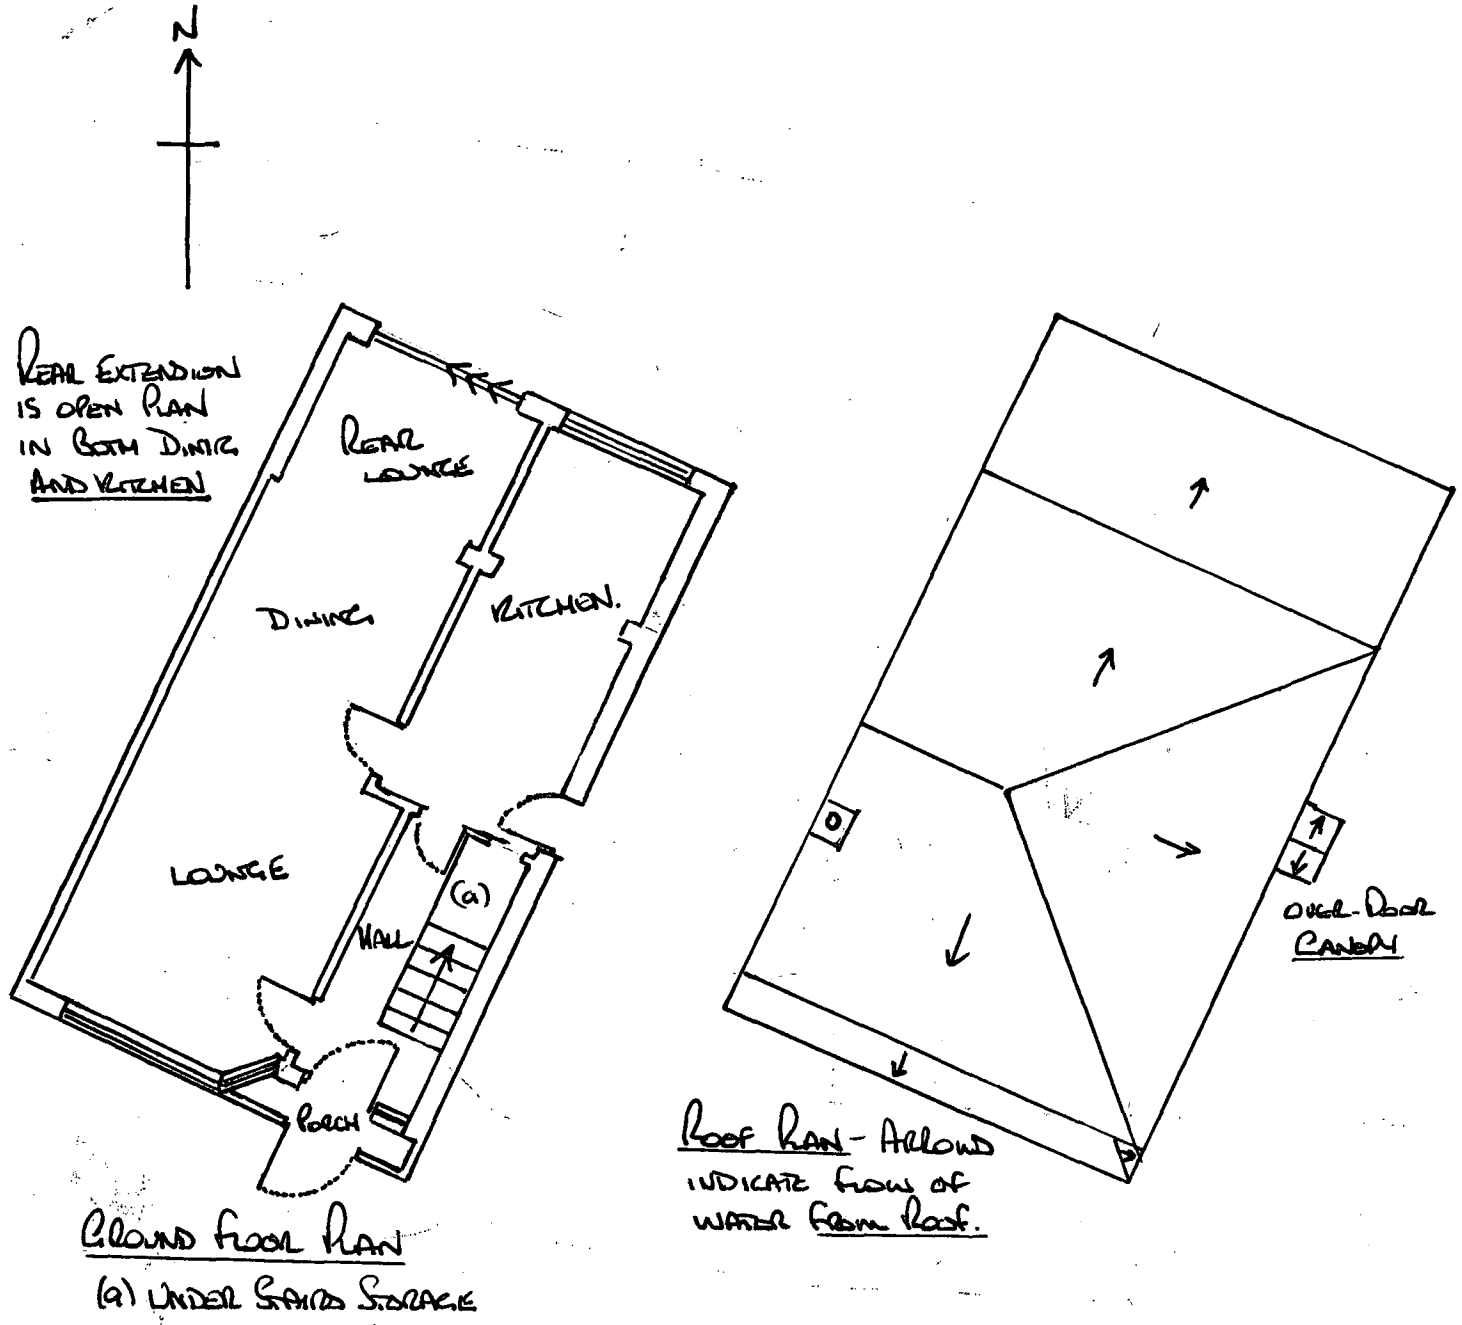



GROUND FLOOR PLAN

(a) UNDER STAIRS STORAGE

ROOF PLAN - ARROWS INDICATE FLOW OF WATER FROM ROOF.

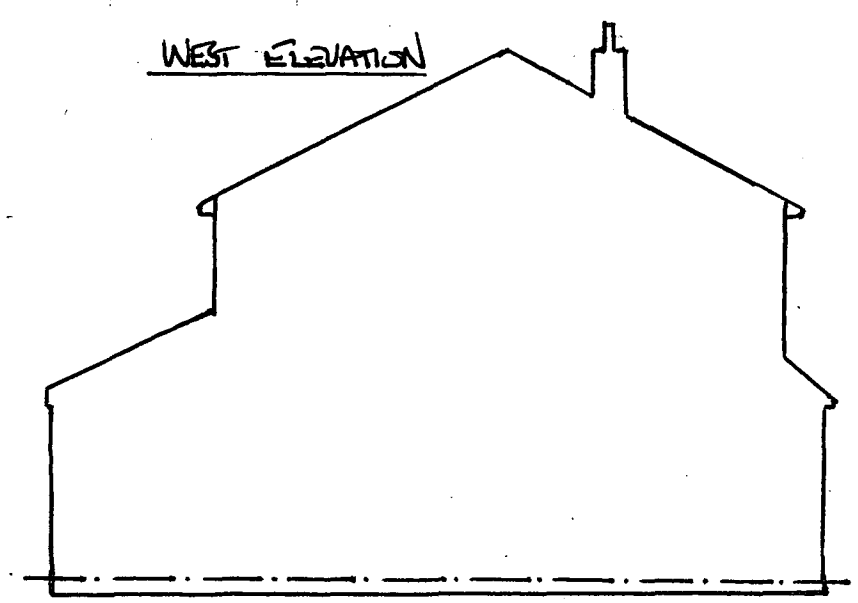

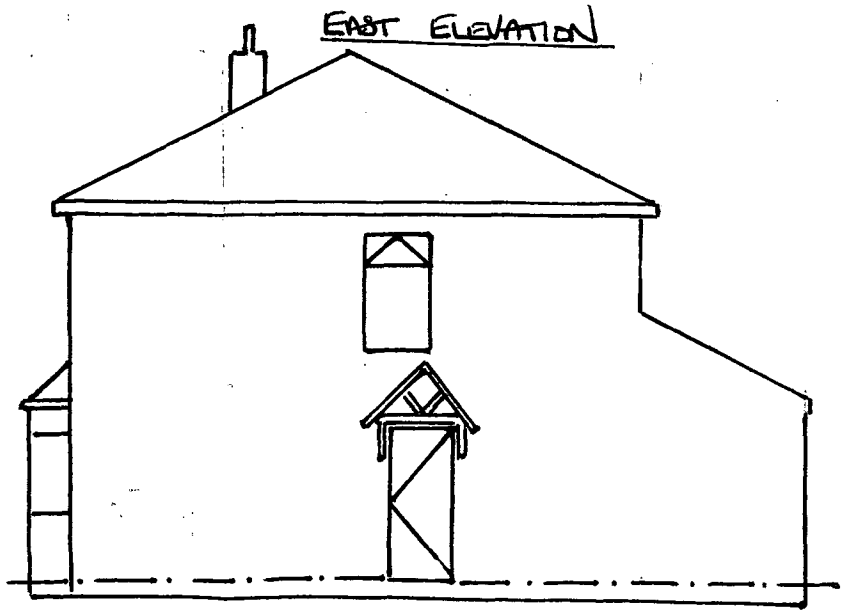

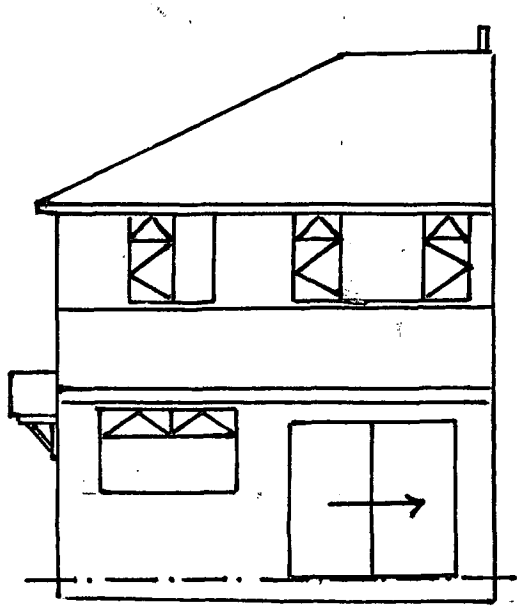

—·—·—·— MASHED LINE INDICATES HOUSE FLOOR LEVEL.