DCPLAN

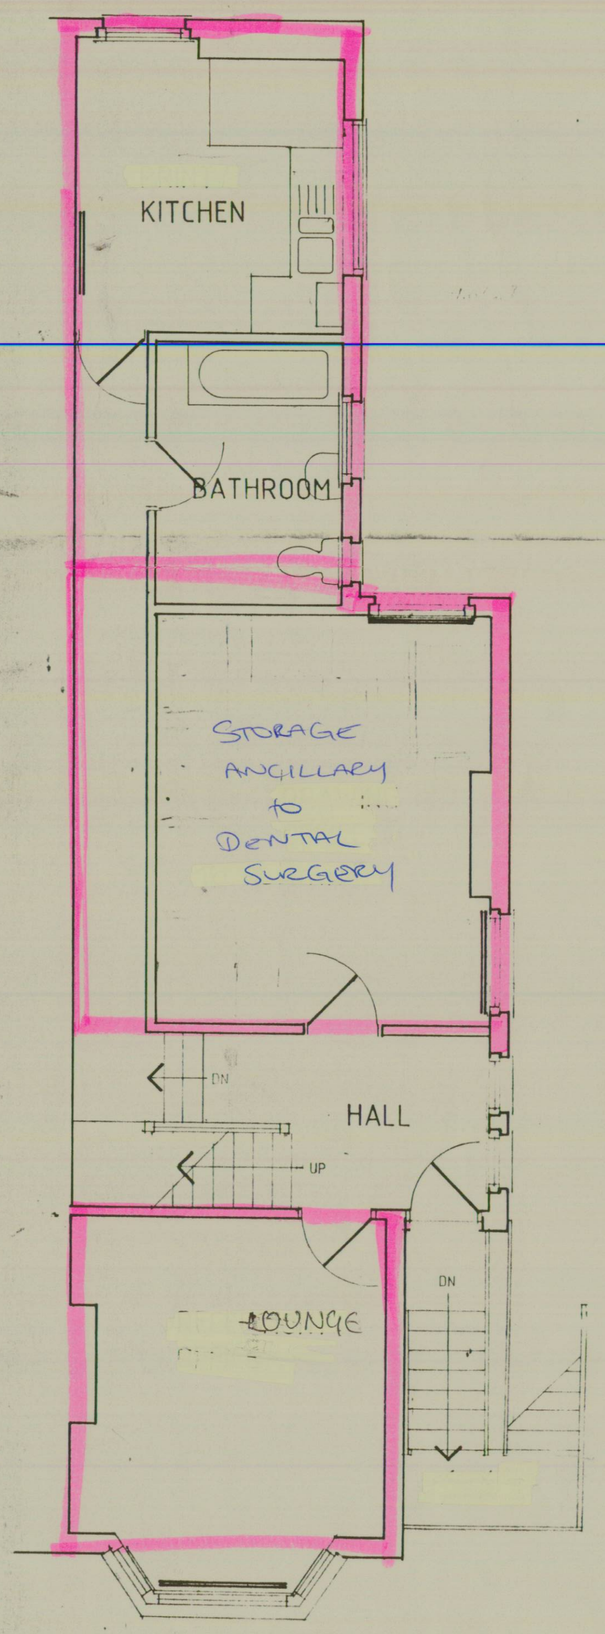

FIRST FLOOR 23A MOUNT ROAD

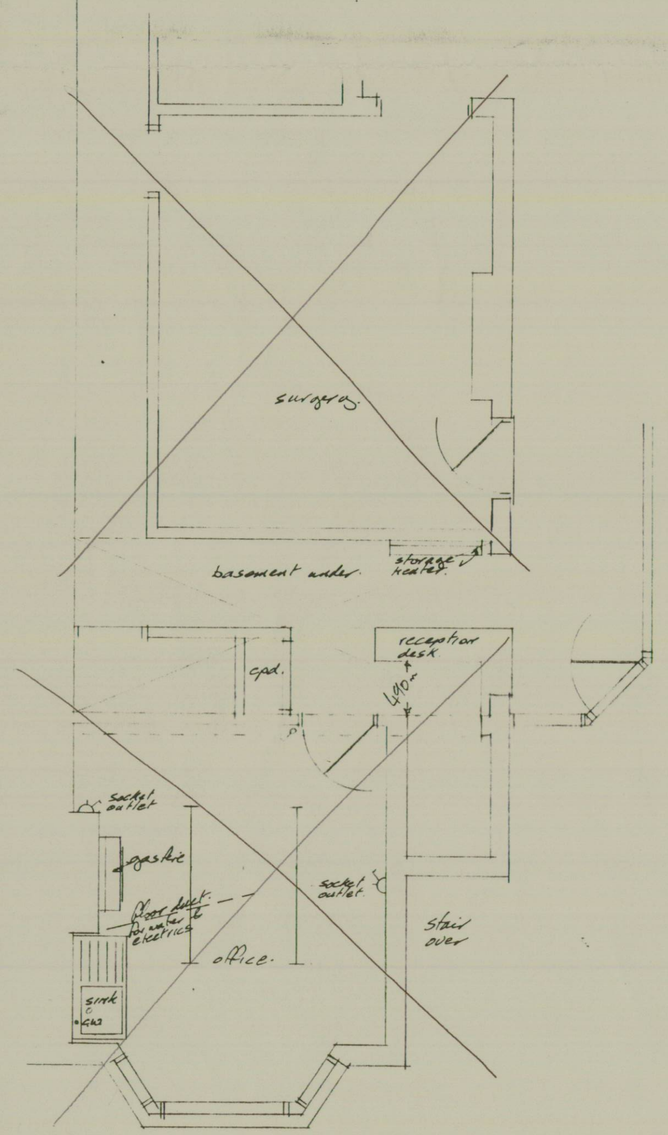

GROUND FLOOR NOT CHANGING
(DENTAL SURGERY 23 MOUNT ROAD)

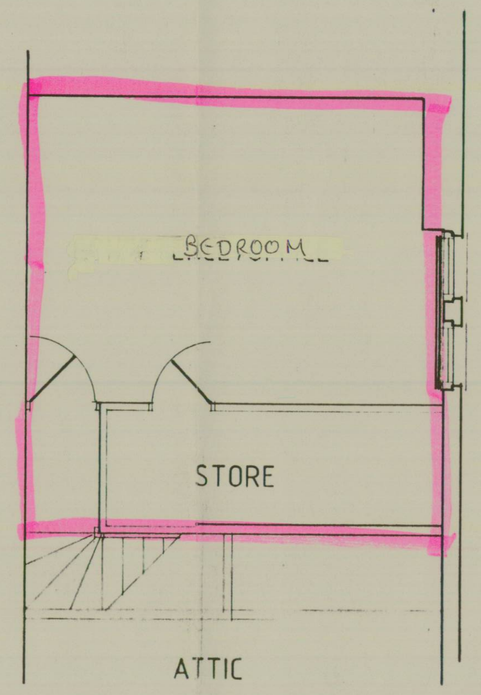

SECOND FLOOR 23A MOUNT ROAD

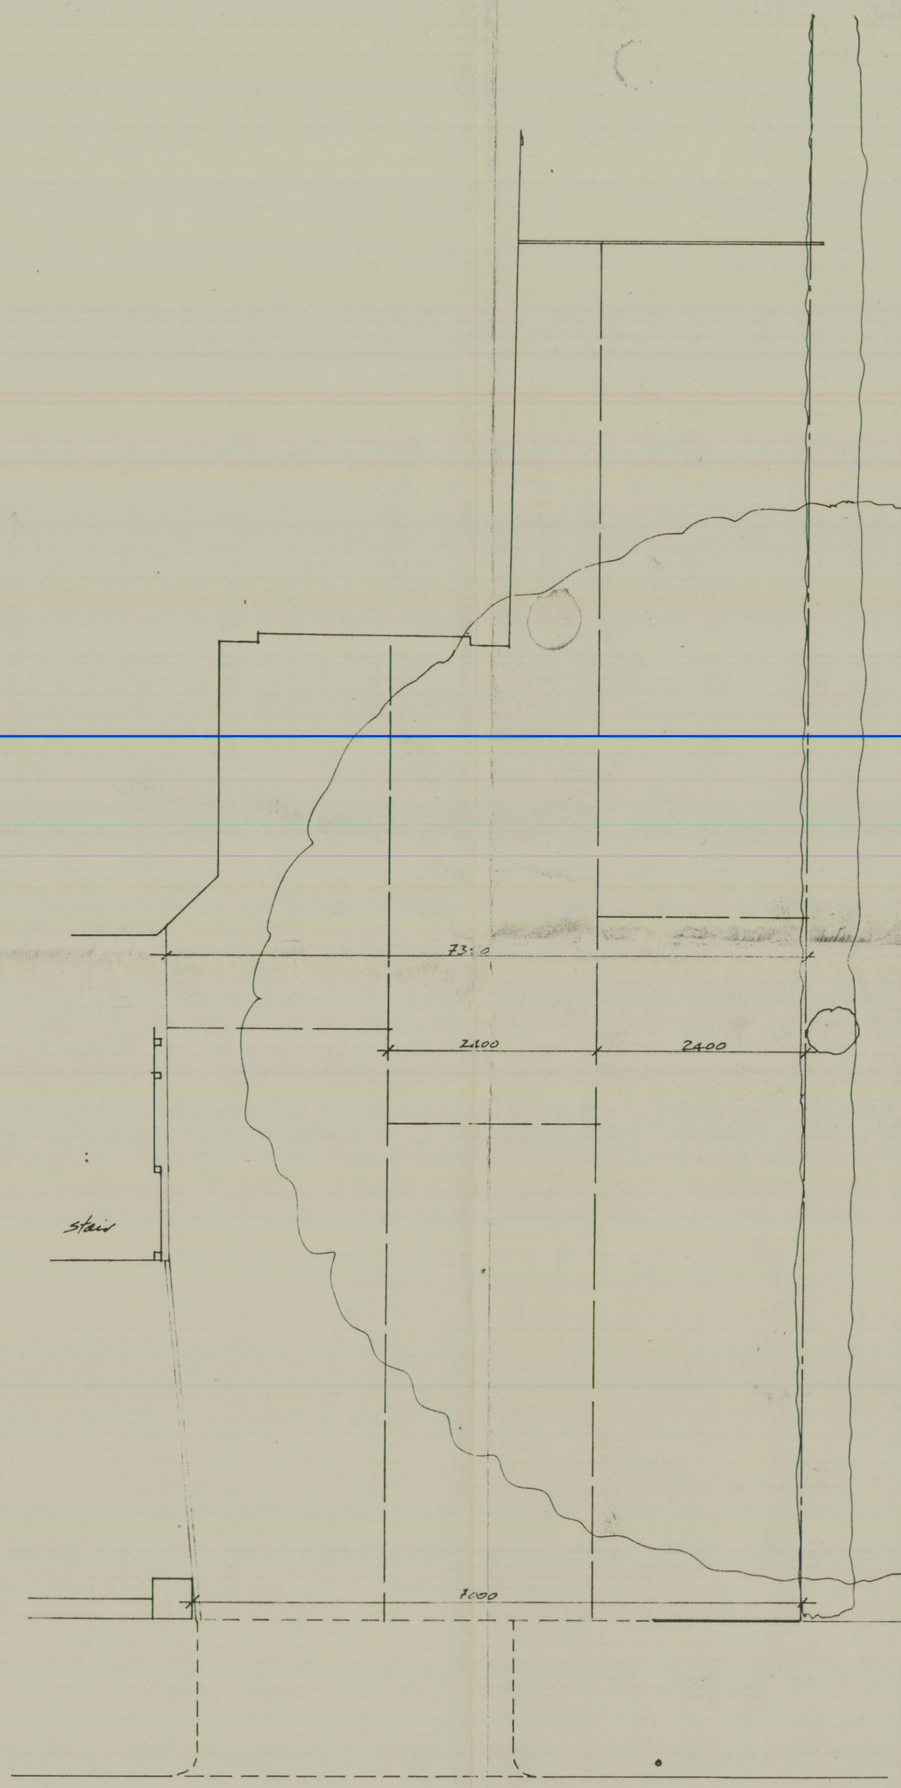

Client
BECKETT ASSOCIATES

Job title
23A, MOUNT ROAD,
HINCKLEY,
LE10 1AD.
OFFICE PREMISES

Drawing title
PLANS
PROPOSED LAYOUT.

SCANNED

Scale	Date	Drawn
1:50	14.5.90	

BECKETT ASSOCIATES
23a, Mount Road, Hinckley.
Leicestershire, LE10 1AD.
Tel Hinckley (0455) 633556

90/287 01

A1 594 x 841

Sheet design copyright RIBA Publications Ltd