KR

DCAPPLET



The Green Man House,
Barton Road, Congerstone,
Nuneaton CV13 6NB
Tel 01827 881419
E: peter@pcpharris.plus.com

Hinckley and Bosworth Borough Council
Planning
Council Offices,
Argents Mead,
Hinckley,
Leicestershire LE10 1BZ

For attention of Kevin Roeton

17th June 2011

20 JUN 2011

Dear Sir

Re: Application No 11/00255/FUL Tree Plan

I enclose a tree plan to accompany our application.


All trees in the garden are to be retained and any building work will be executed with as little disturbance to them as possible.

Yours sincerely,

J. Harris

Jane Harris

Tithe Farm Barton Road Congerstone CV13 6NB

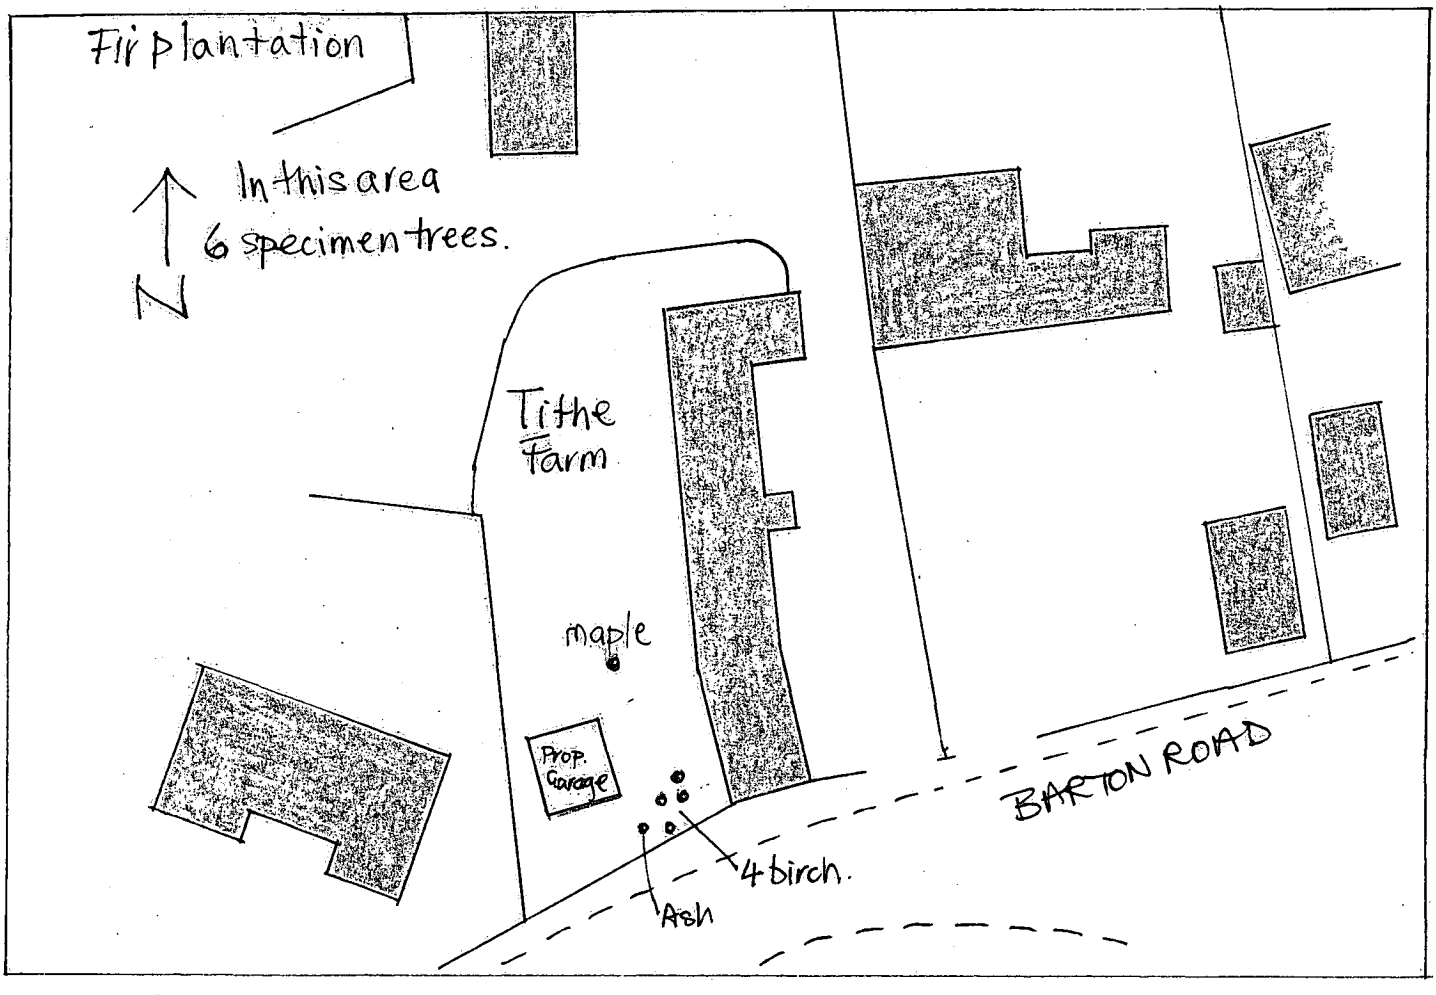

TREE PLAN P.Application 11/00255/FUL