KR

DCAPPLET

Barton Building Plans
33 Barton Road.
Market Bosworth.
Nuneaton.
Warks
CV13 OLQ

Tel 01455 291405

2 0 JUN 2011

Date 16/06/2011

Kevin Roeton
Planning Officer
H B B C

Dear Kevin

Re Planning Application No 11/00282/FUL
Proposed extension and garage at a13 Main Street Norton Juxta Twycross.

Further to our telephone conversation on 16th June regarding the siting of the garage please find enclosed amended site plans showing the re siting of the garage

I trust that this information will satisfy your requirements

Yours faithfully

Ralph Ward

Ralph Ward

DCBLKPLN

amended plan No 2
Planning Ref No 11/00282/FUL
June 2011

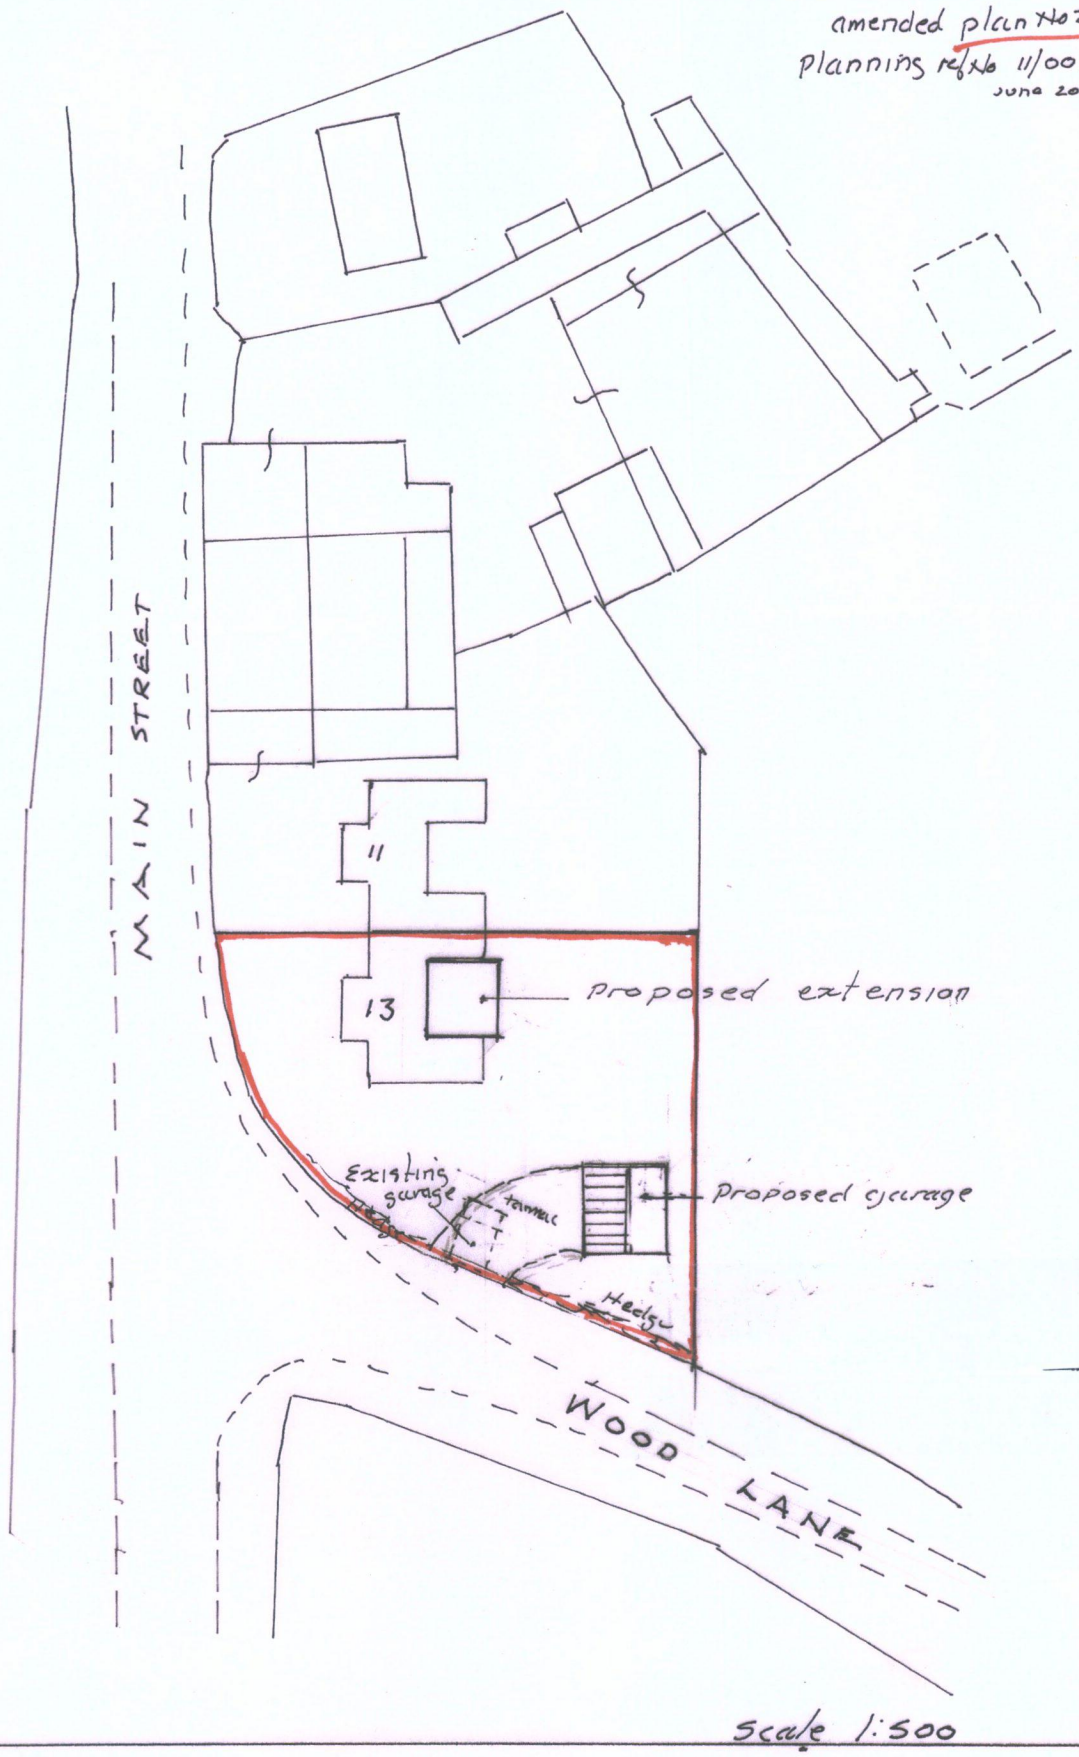

Scale 1:500

PROPOSED EXTENSION and GARAGE
at No 13 MAIN STREET NORTON Juxta TWYCROSS
for MR & MRS E E THOMPSON