


Existing

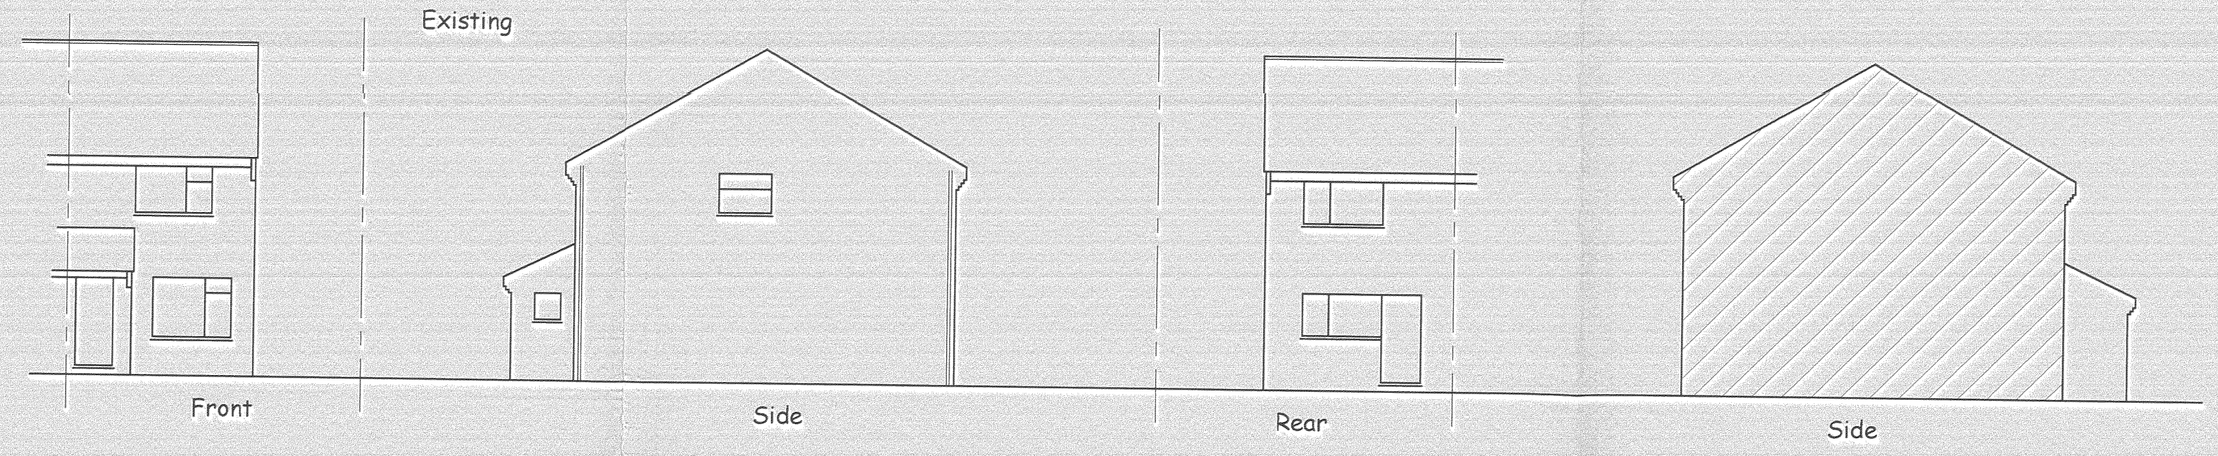


Proposed

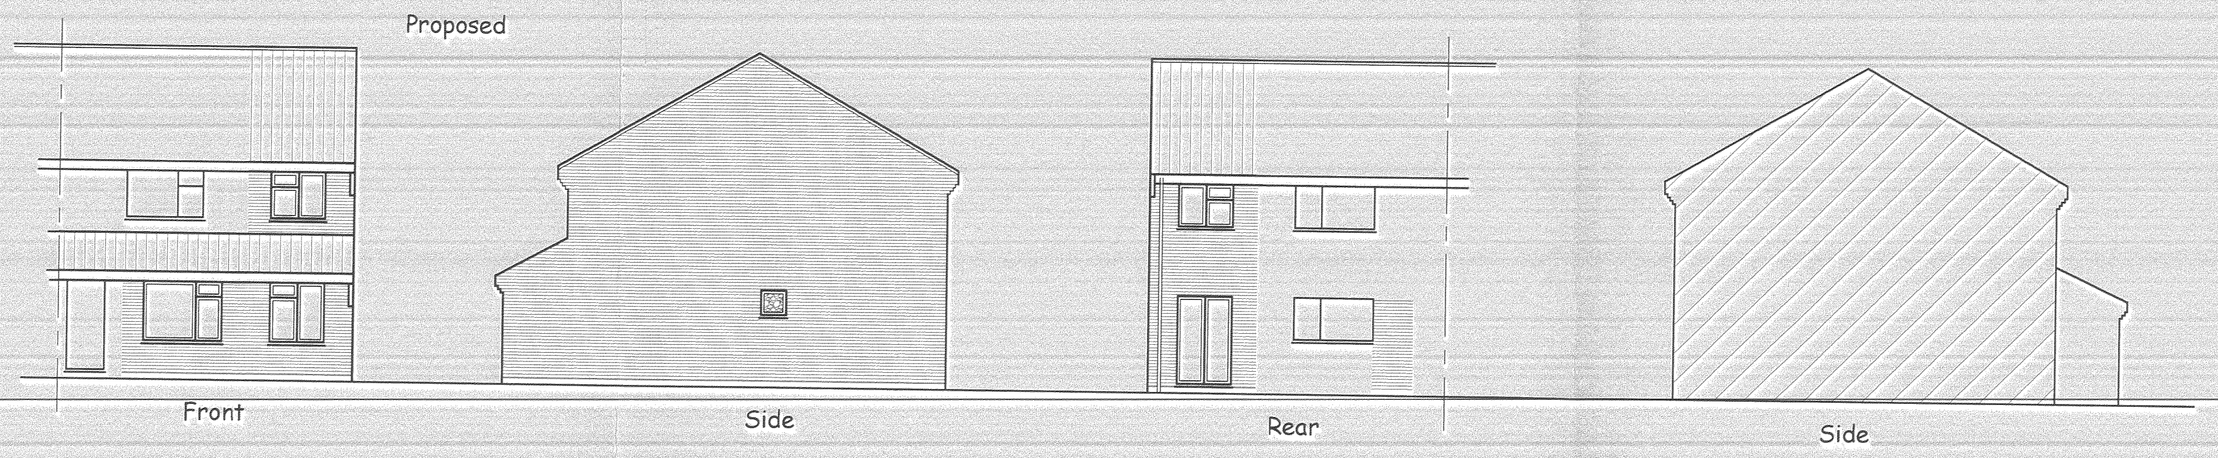



Existing

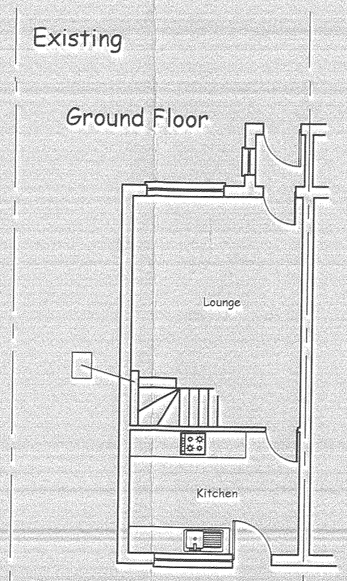

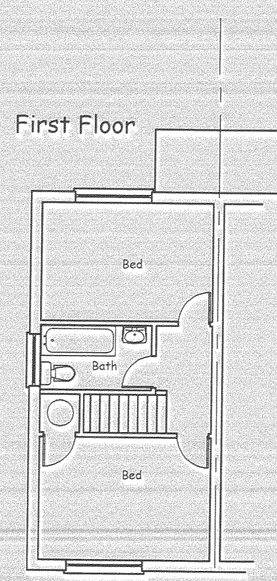

Proposed

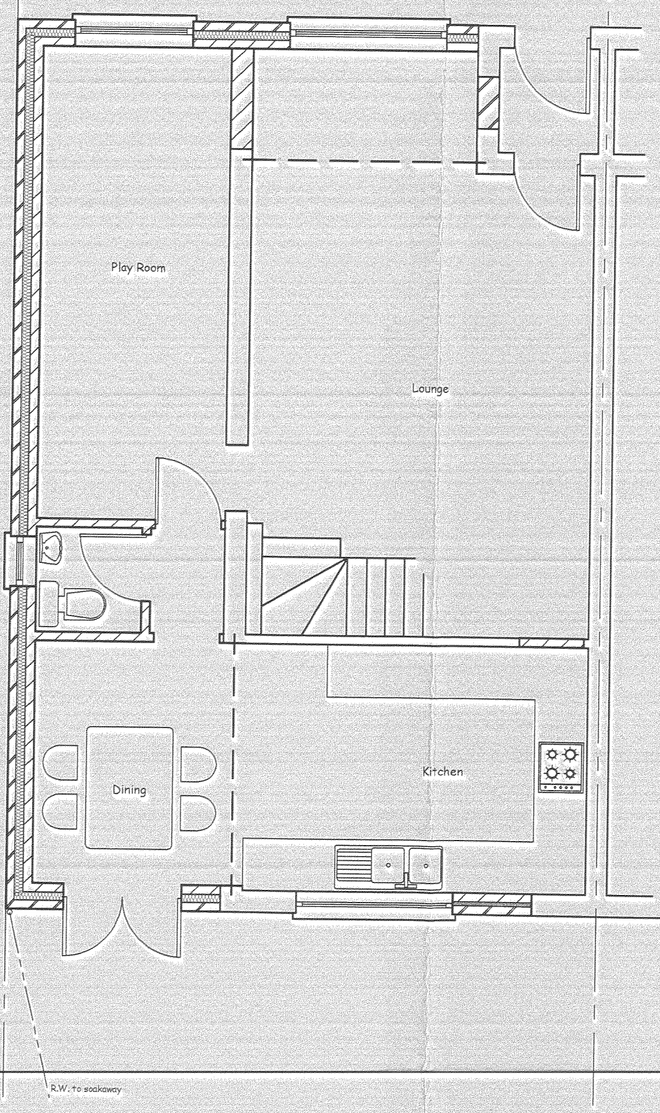

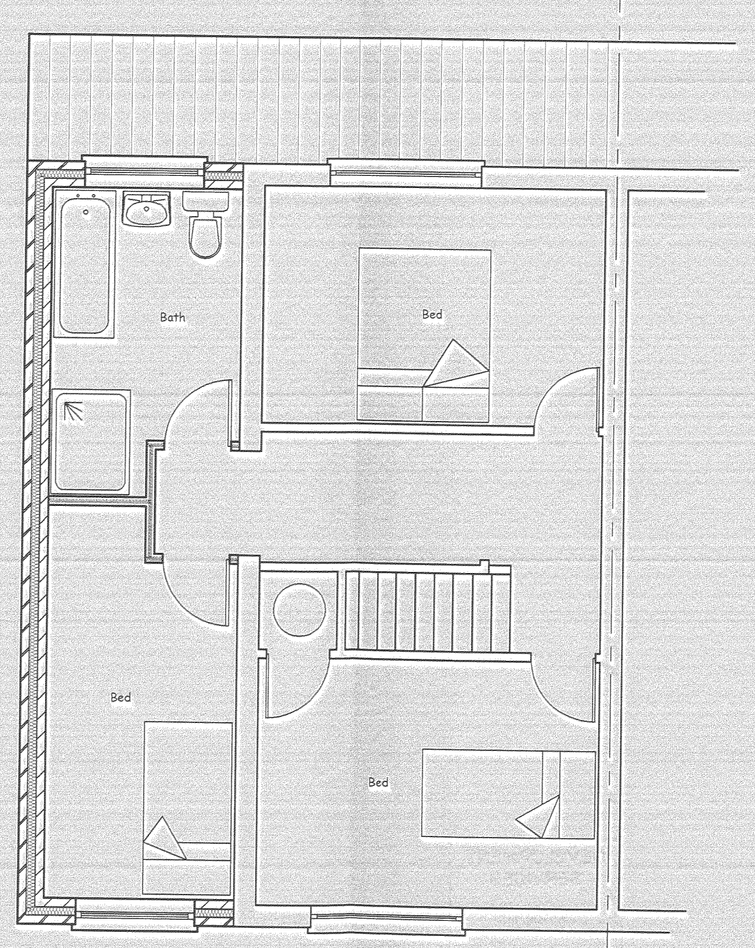

Drawing prepared for the purpose of Planning Permission and/or Building Regulation approval.
All dimensions to be checked on site before works commence.
Internal room layouts and fittings to client's requirements.
Actual boundary lines to be confirmed on site between parties concerned prior to commencement of work and no part of the new construction to project over the boundary.
Underground services may have been assumed and therefore they should be located prior to commencement.

Project

Side Extension & Alterations To House

18 Ferrers Croft
Barlestone
Nuneaton
CV13 0JL

Drawing

Elevations and Plans

Drawing Ref: Planning 01
Scales 1:100 1:50 at A1

Date June 2011

Brooks Building Plans

Barry Brooks MRICS MBEng Tel. 07879 655 6

Rev. A - Revised Ground Floor