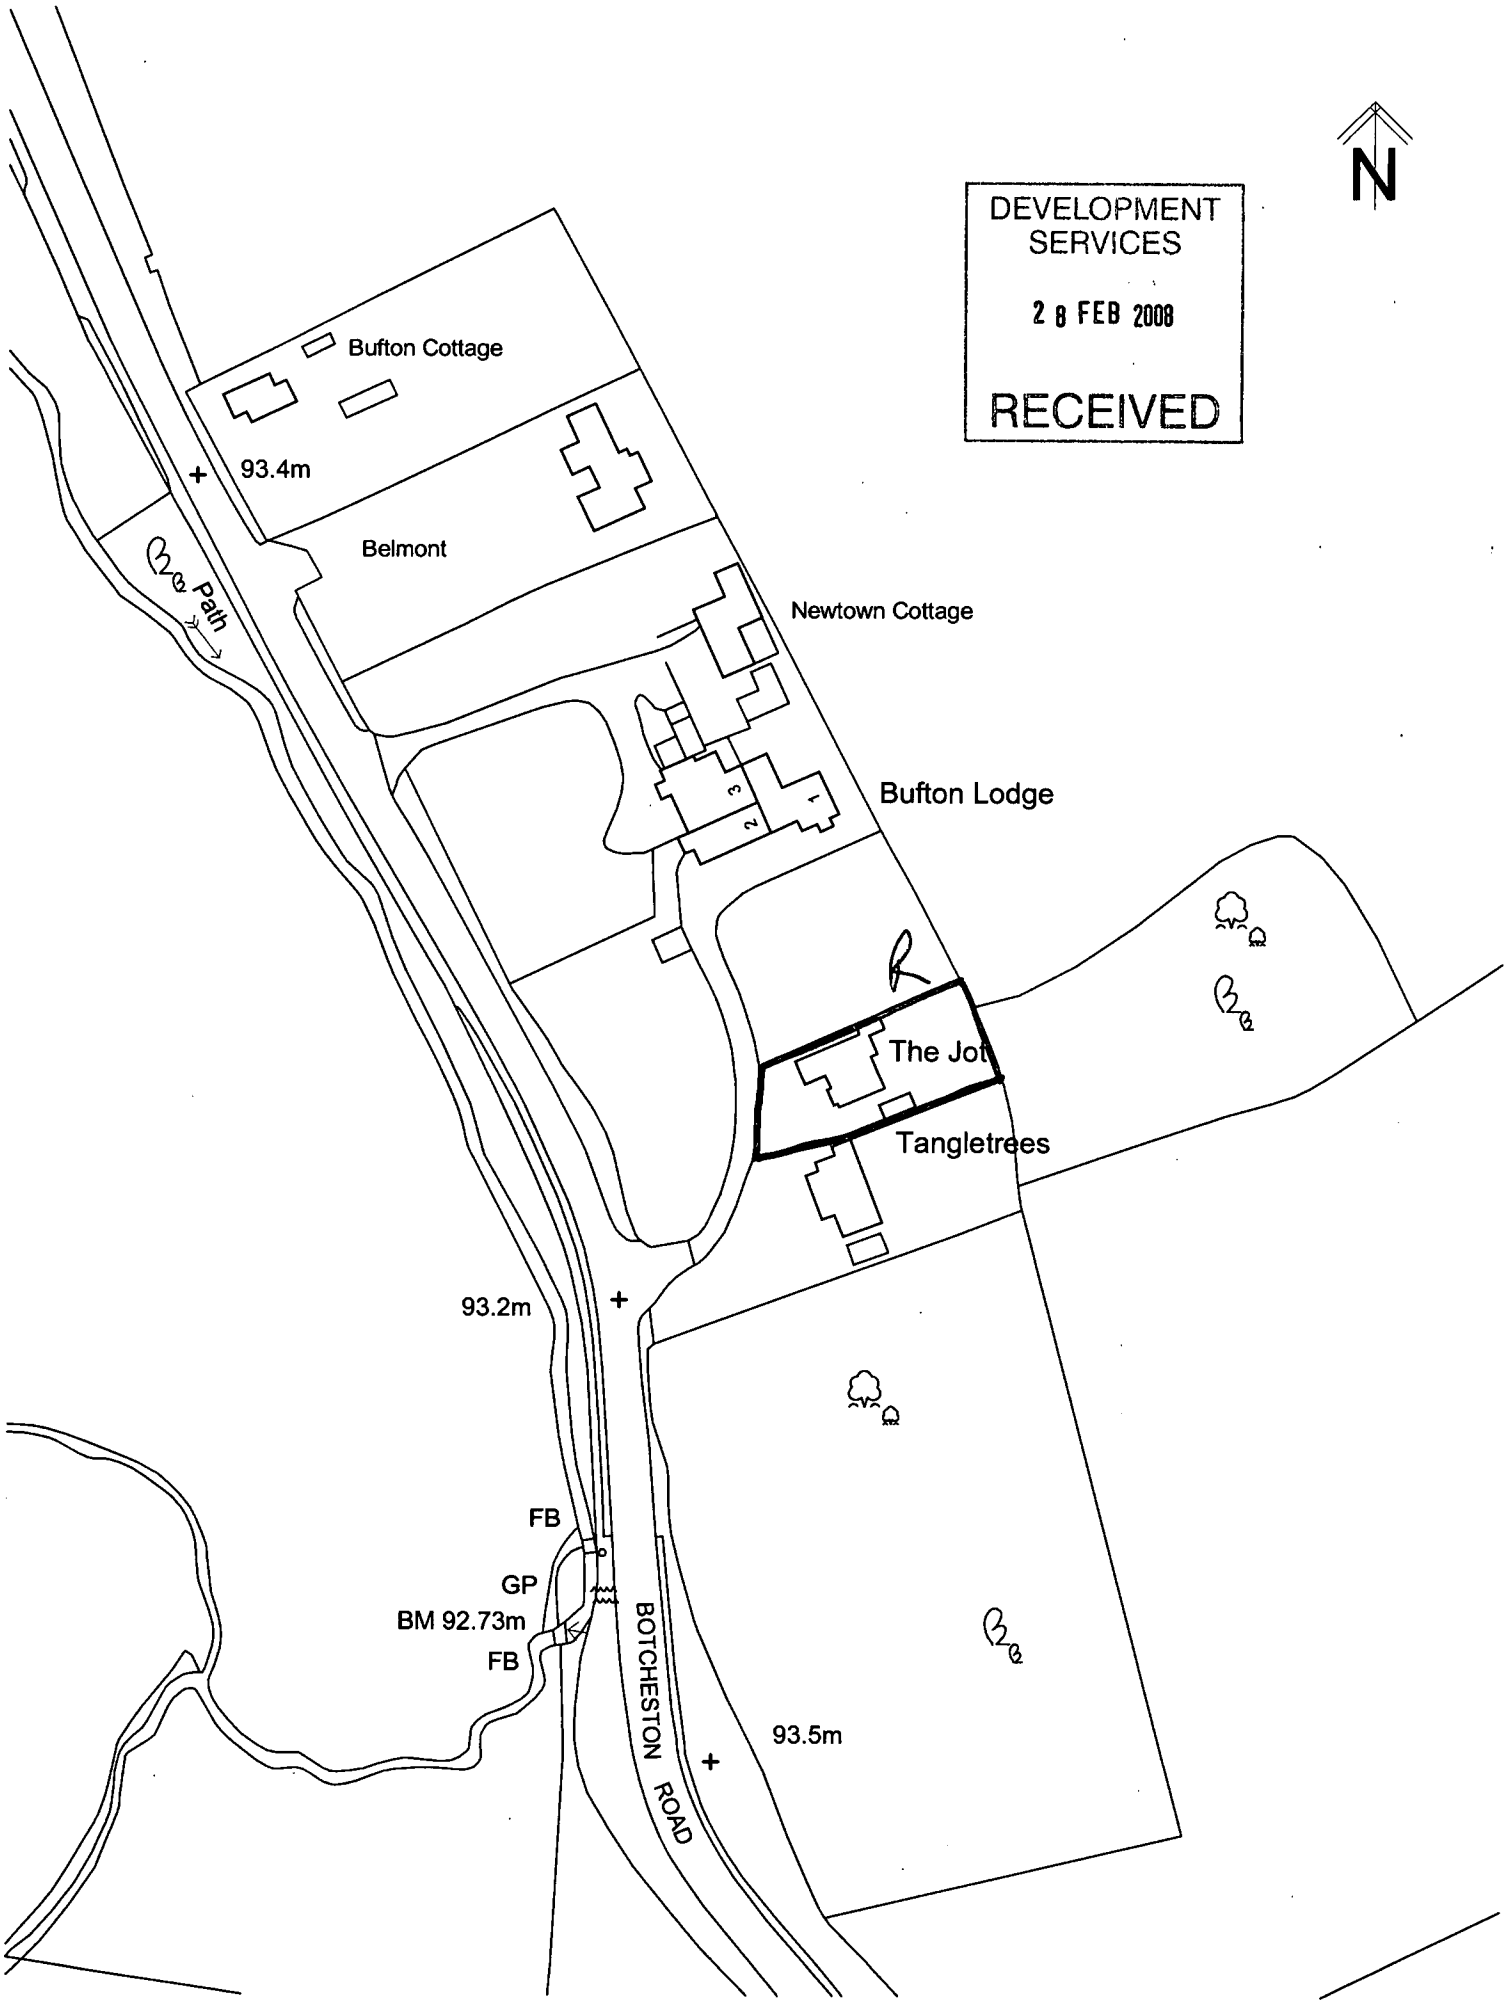

Location Plan (1:1250) -The Jot, Botcheston Road, Newtown Unthank