RAILWAY COACH (RECYCLED) TO USE AS PROPOSED SHOWROOM

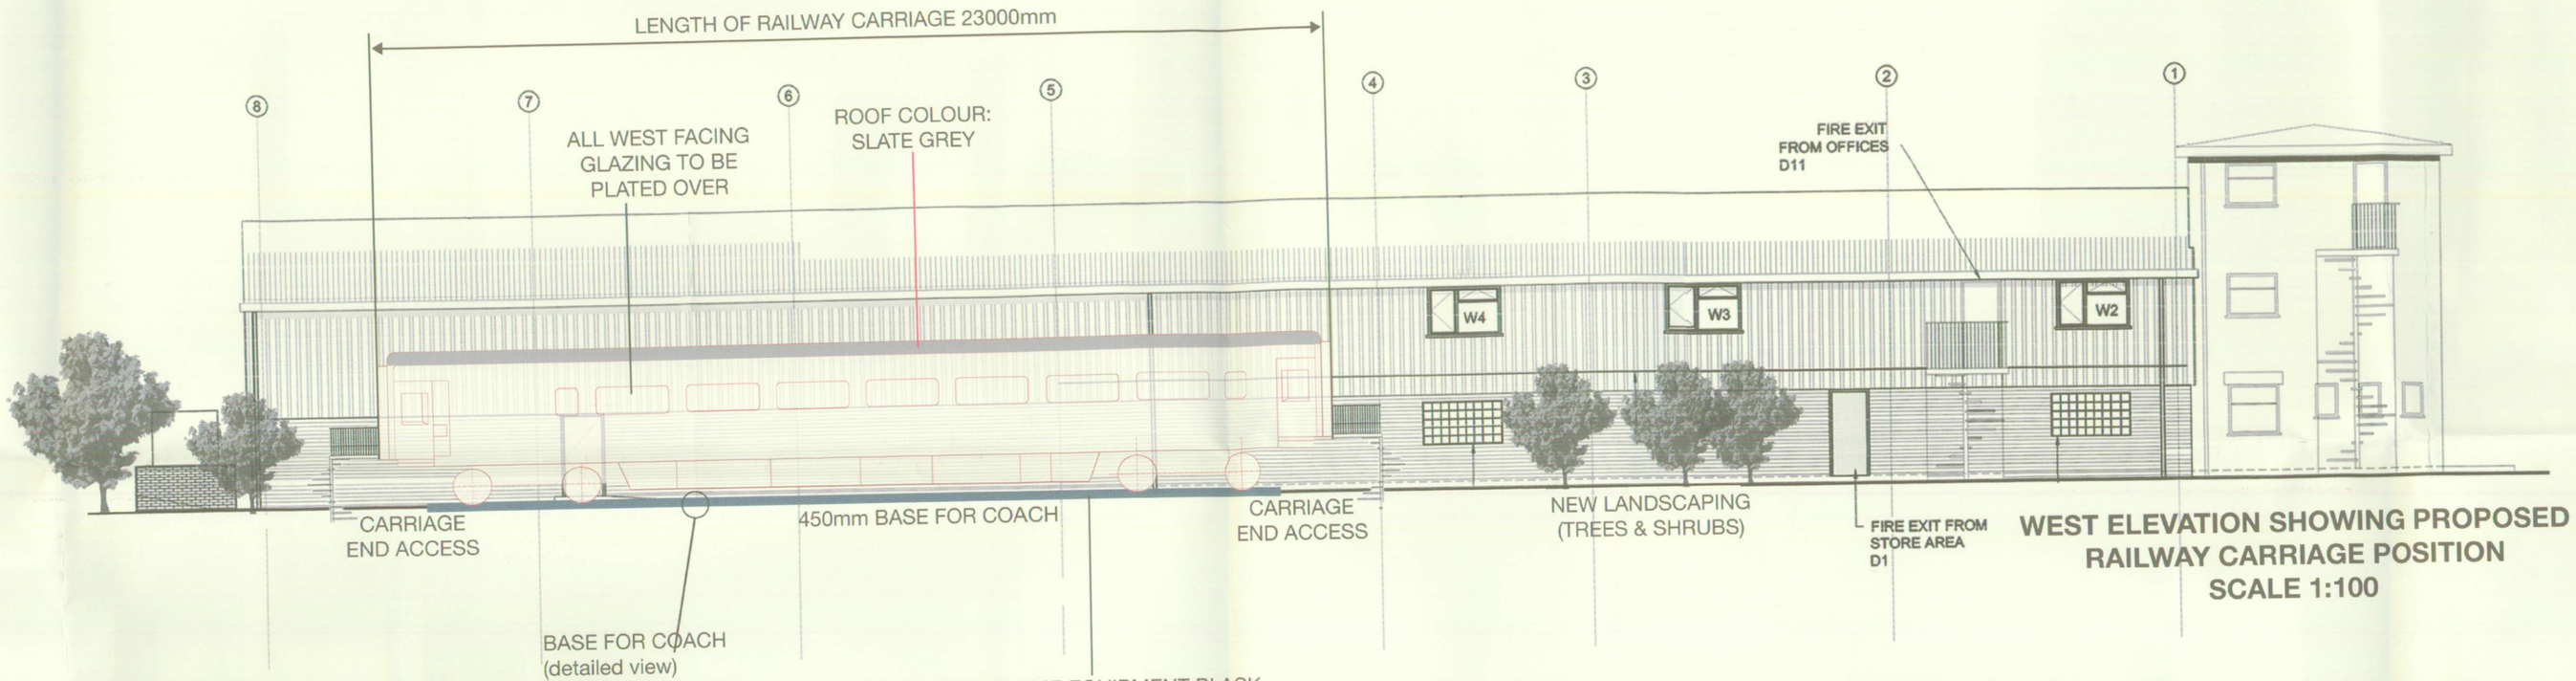

WEST ELEVATION SHOWING PROPOSED RAILWAY CARRIAGE POSITION
SCALE 1:100

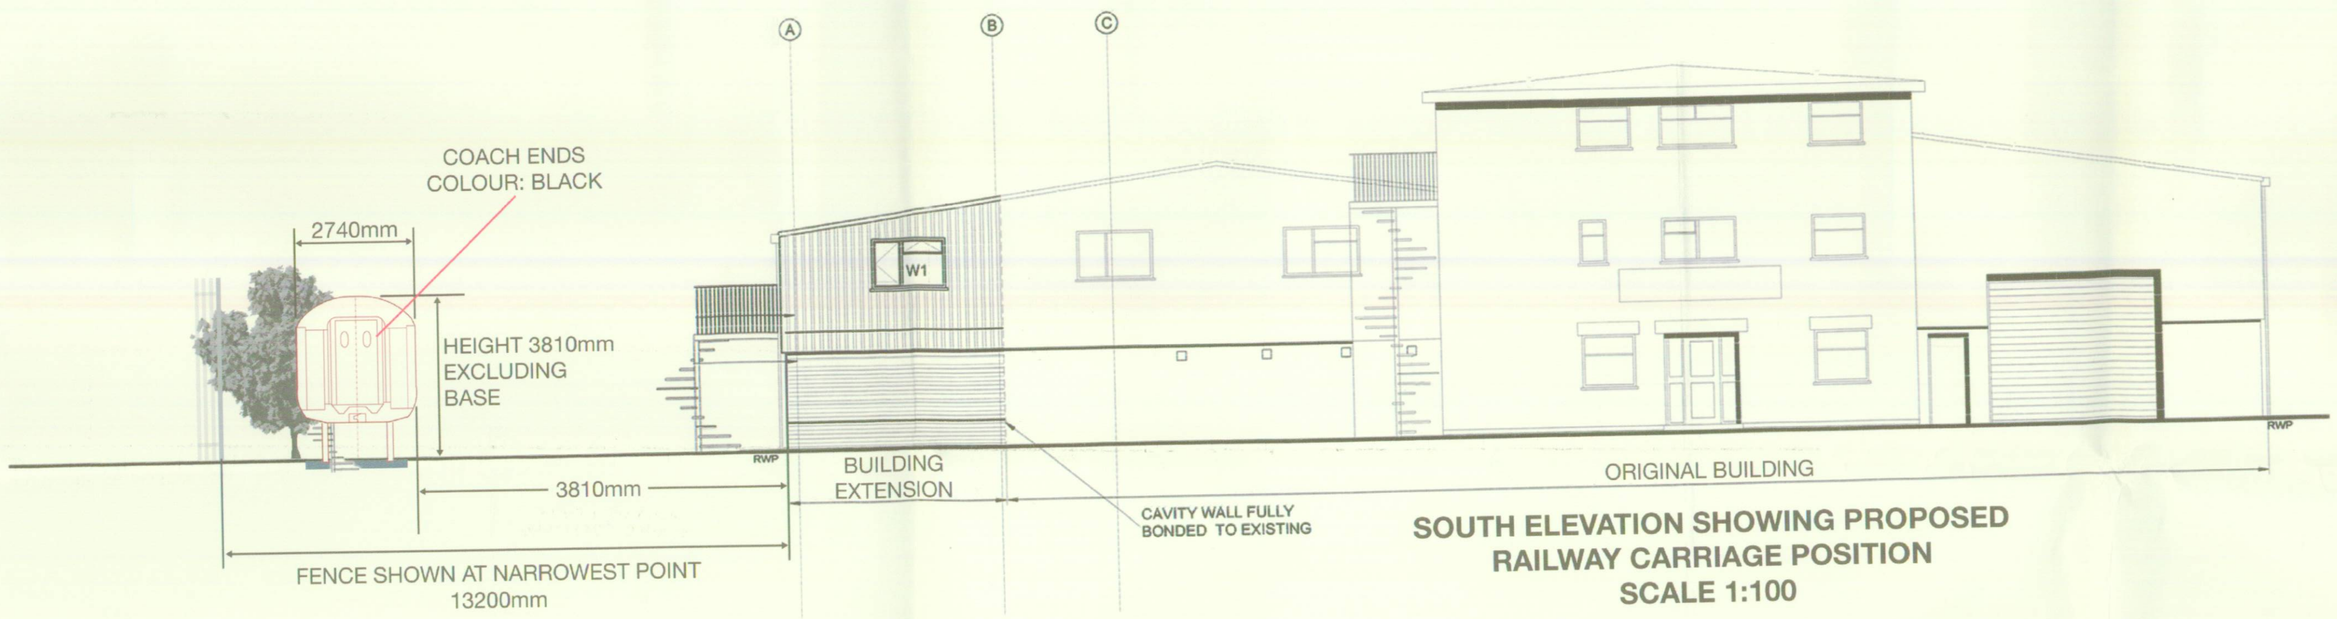

SOUTH ELEVATION SHOWING PROPOSED RAILWAY CARRIAGE POSITION
SCALE 1:100

DEVELOPMENT SERVICES
7 APR 2010