




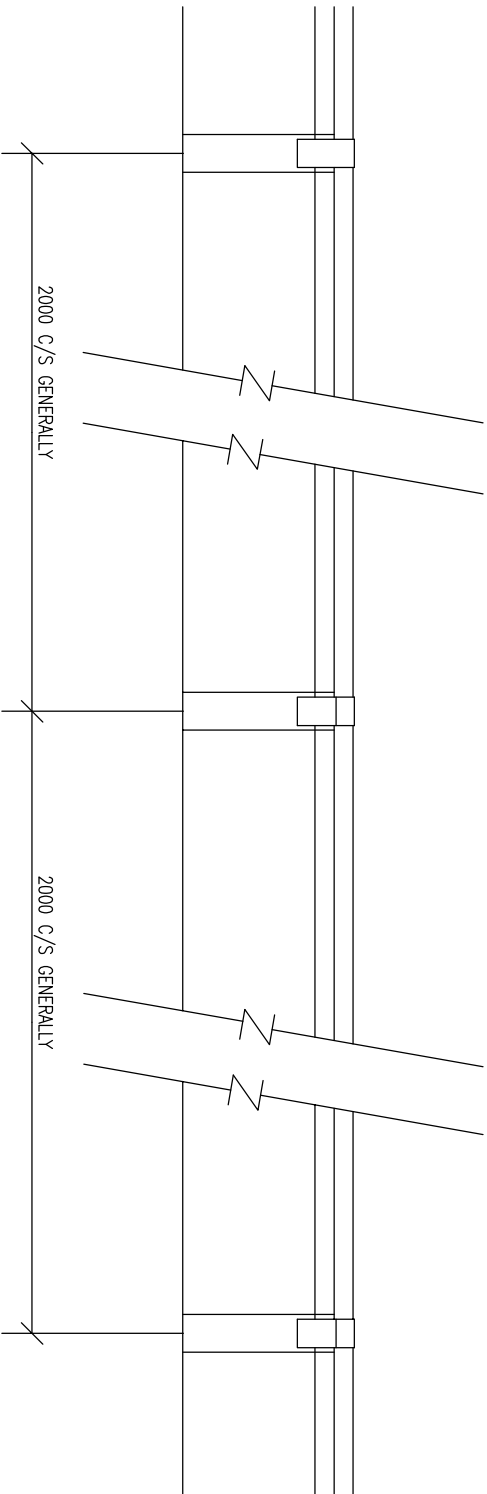

ELEVATION OF TRIP RAIL 1:20

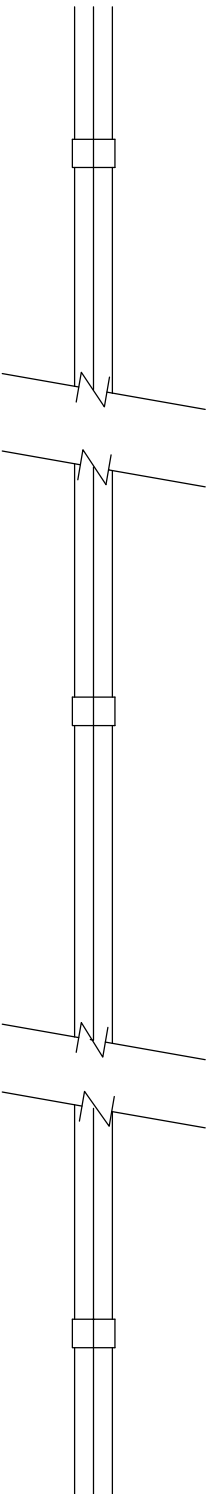

PLAN OF TRIP RAIL 1:20

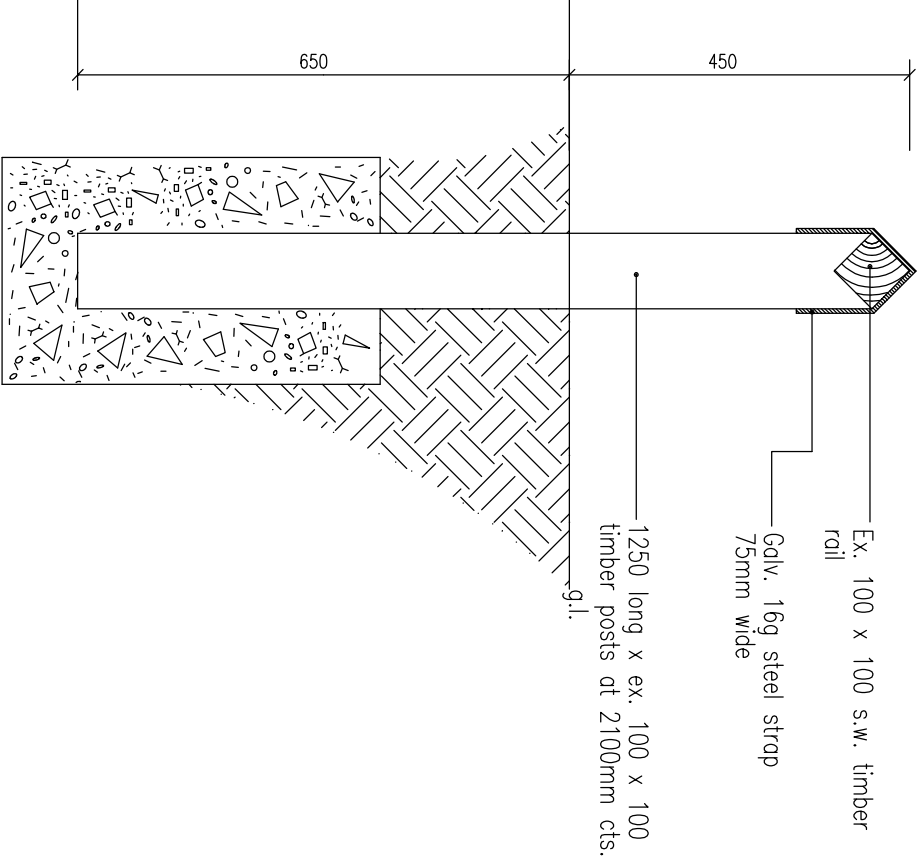

TYPICAL SECTION 1:10

THIS DETAIL IS TO BE USED IN CONJUNCTION WITH LOW MAINTENANCE SHRUB PLANTING, TO PROVIDE RESTRICTED ACCESS.

TIMBER FENCE COMPONENTS TO BE PRESSURE TREATED TO BS 4072 WITH COAL TAR CREOSOTE TO BS 144:1990 PARTS 1 & 2 COLOUR TO BE TEAK FINISH OR SIMILAR APPROVED

Development		Date
David Wilson Homes East Midlands Standard Details		January 2005
Drawing Title	450mm Knee Rail Fence Details	Scale 1:10, 1:20
		Drawn
		Dep. Ref. RD/SD13/007

DAVID WILSON HOMES