



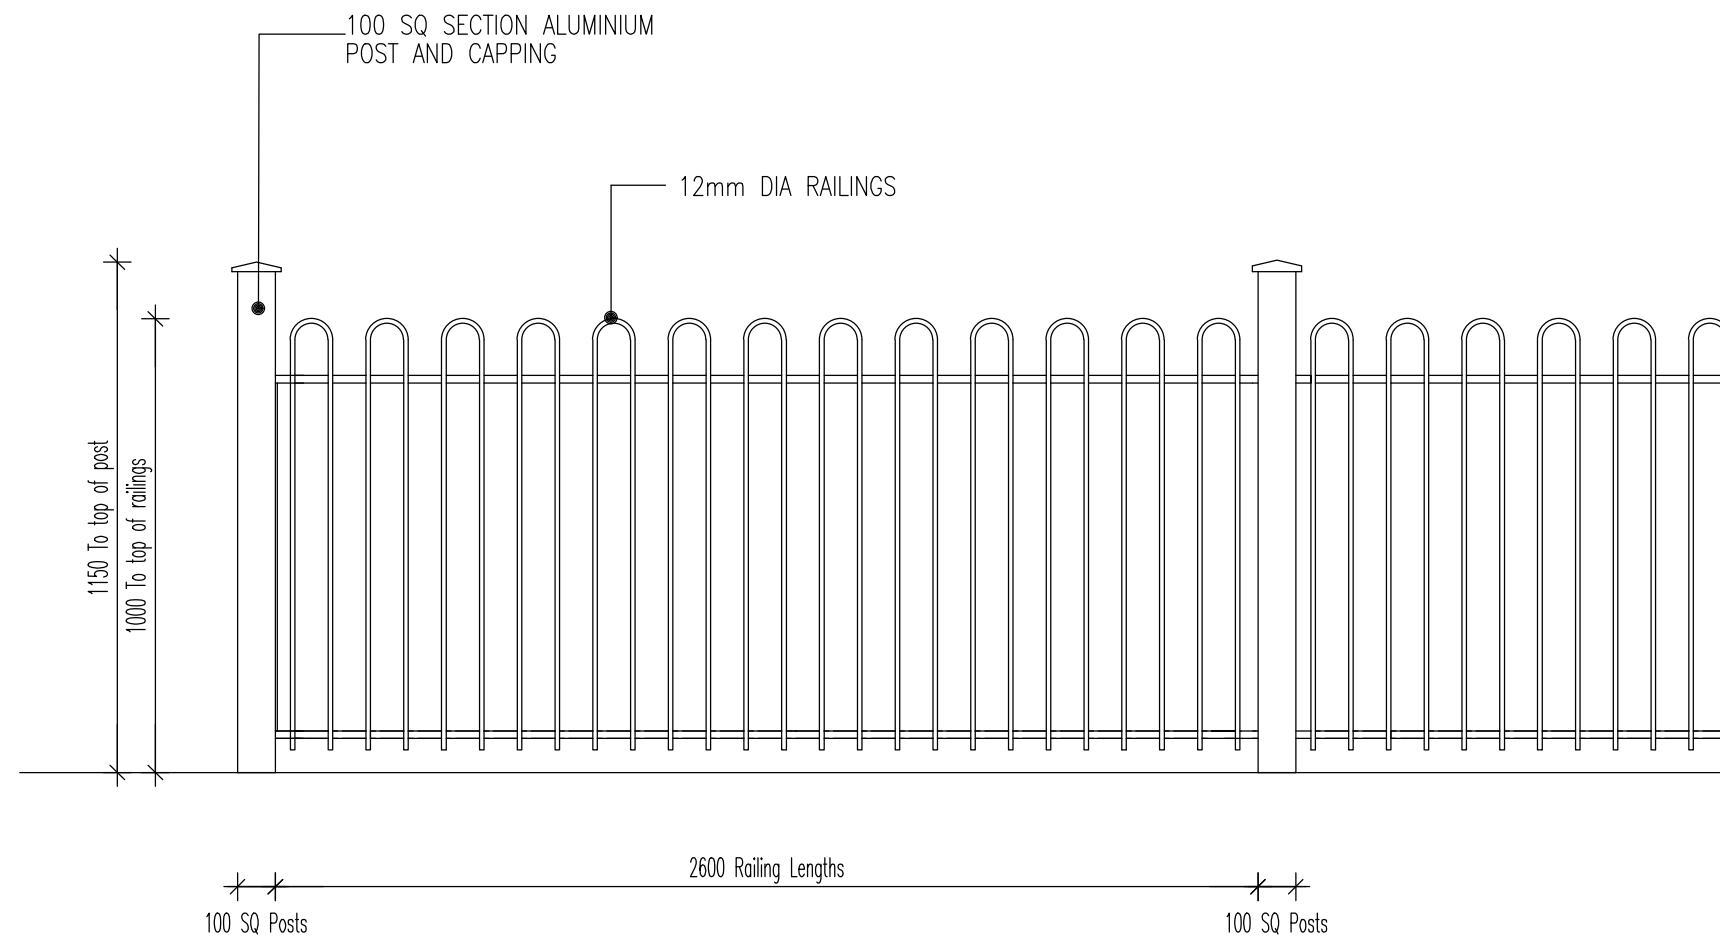

ELEVATION 1:20

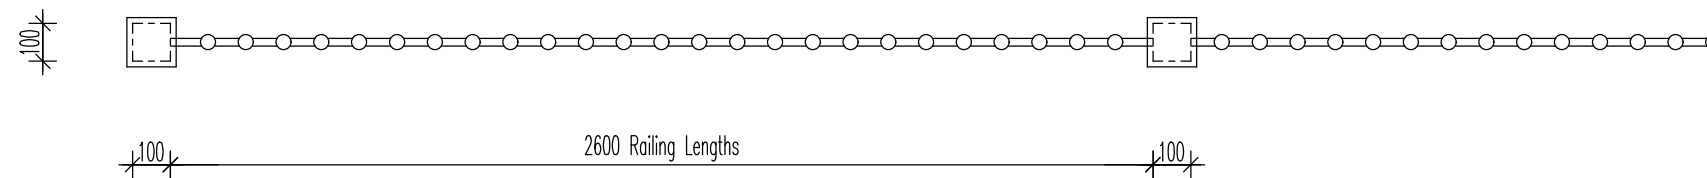

PLAN 1:20

100 SQ SECTION ALUMINIUM POST AND CAPPING

12mm DIA RAILINGS

RAILING COMPONENTS TO BE FINISHED IN BLACK, DULUX WEATHER SHIELD OR SIMILAR APPROVED

CONC FOOTING TO SUIT INDIVIDUAL SITE CONDITIONS

SECTION 1:20

Development David Wilson Homes East Midlands Standard Details	Date January 2005	DAVID WILSON HOMES 
Drawing Title 1000mm Hoop Top Railings	Scale 1:20	
	Drawn MCH	