



Barr Lane, Higham on the Hill

Mr & Mrs Angus

NOTE: All windows, openings and solar shading are subject to change upon completion of TM59 calculation

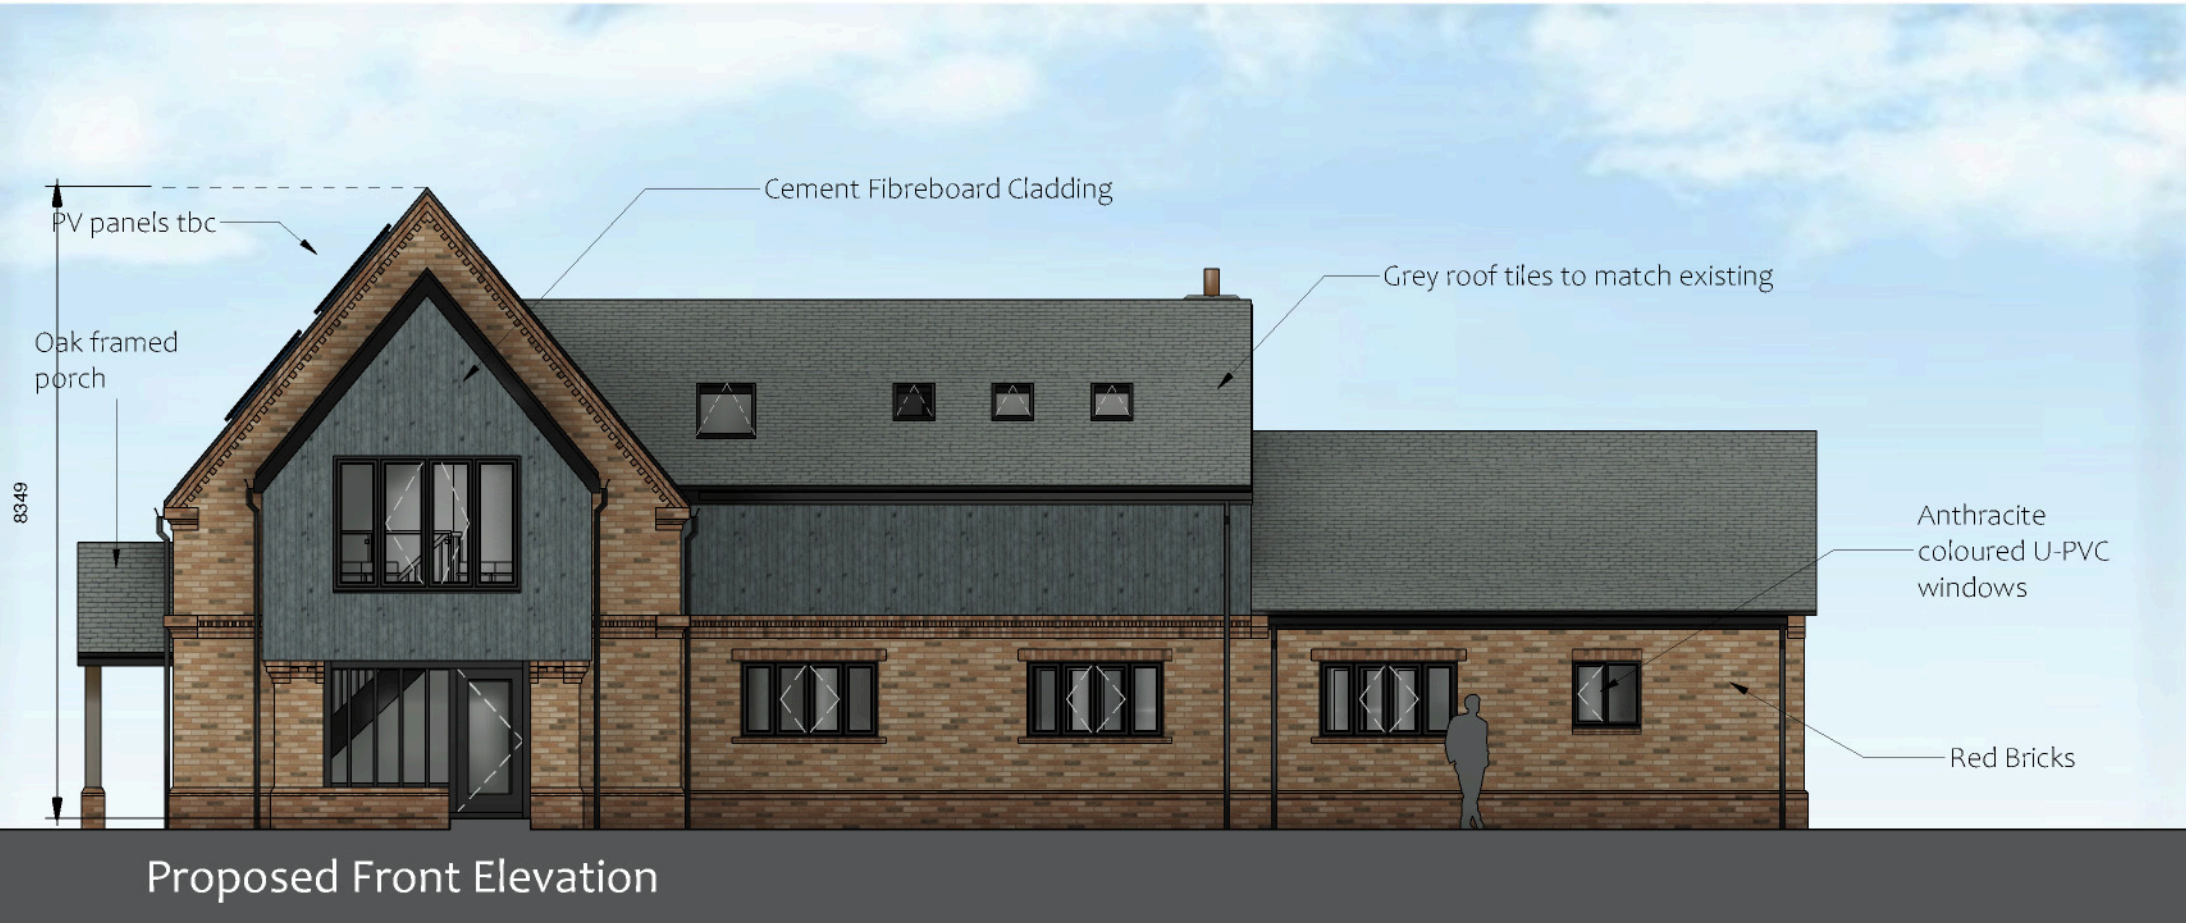

Rev B: Ridge height reduced & rooflight increased as requested by planner (see email 14.07.23) - JET - 14.07.23
Rev C: Reference to position of existing outbuildings deleted - JET - 25.01.24

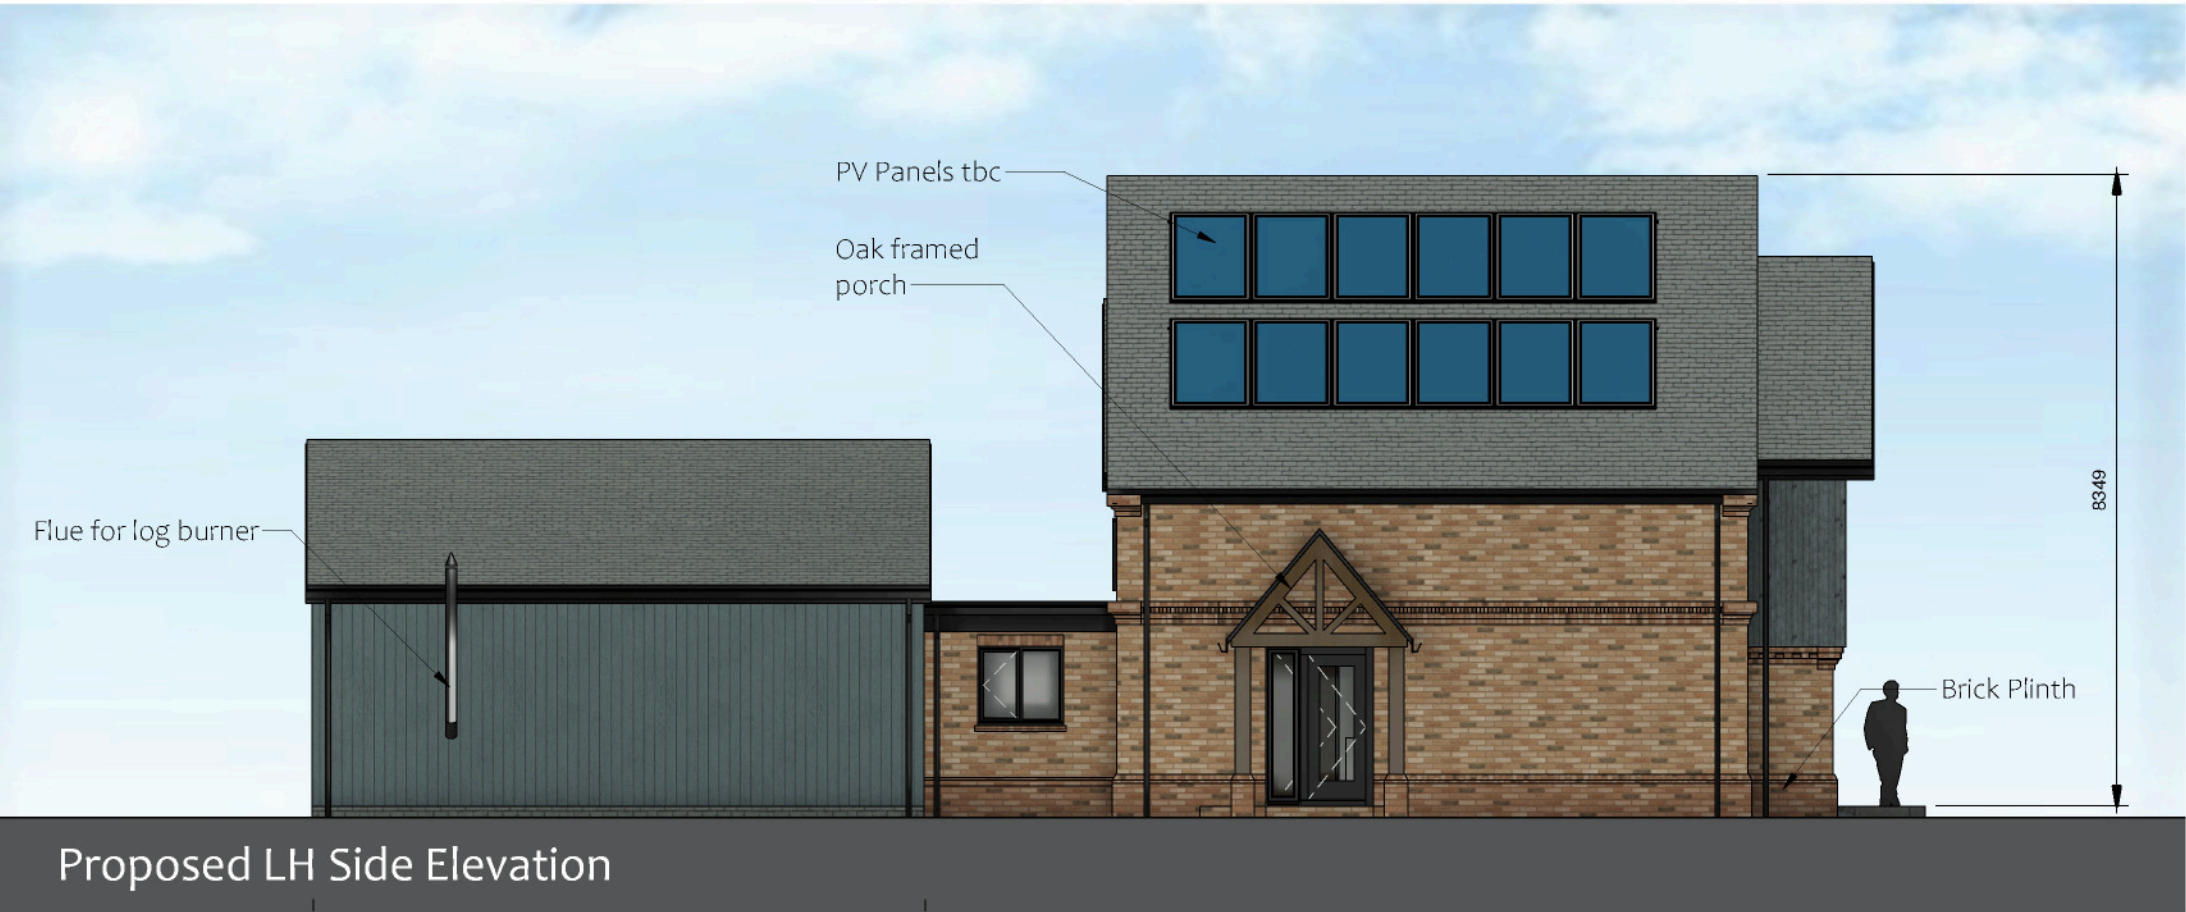

hayward
ARCHITECTS LTD

19 Station Road
Hinckley
Leicestershire
LE10 1AW
Tel: 01455 635 665
Fax: 01455 618 971
www.hayward-architects.co.uk

Client		
Mr & Mrs Angus		
Project Title		
Barr Lane Higham on the Hill		
Drawing Title		
Proposed Elevations		
Scale	1:100	Date
		25.01.24
		Sheet
Author	Checked by	A2
JET	-	
Job No.		Drawing No.
22-05		PL03-C
Status		
Planning Application		

THE COPYRIGHT OF THIS DRAWING IS VESTED IN HAYWARD ARCHITECTS LTD.
REPRODUCTION IN ANY FORM, EITHER IN WHOLE OR IN PART IS FORBIDDEN WITHOUT
THE PRIOR WRITTEN PERMISSION OF THE COPYRIGHT HOLDER. DO NOT SCALE FROM
DRAWING AND ONLY FIGURED DIMENSIONS ARE TO BE USED