DCPLAN

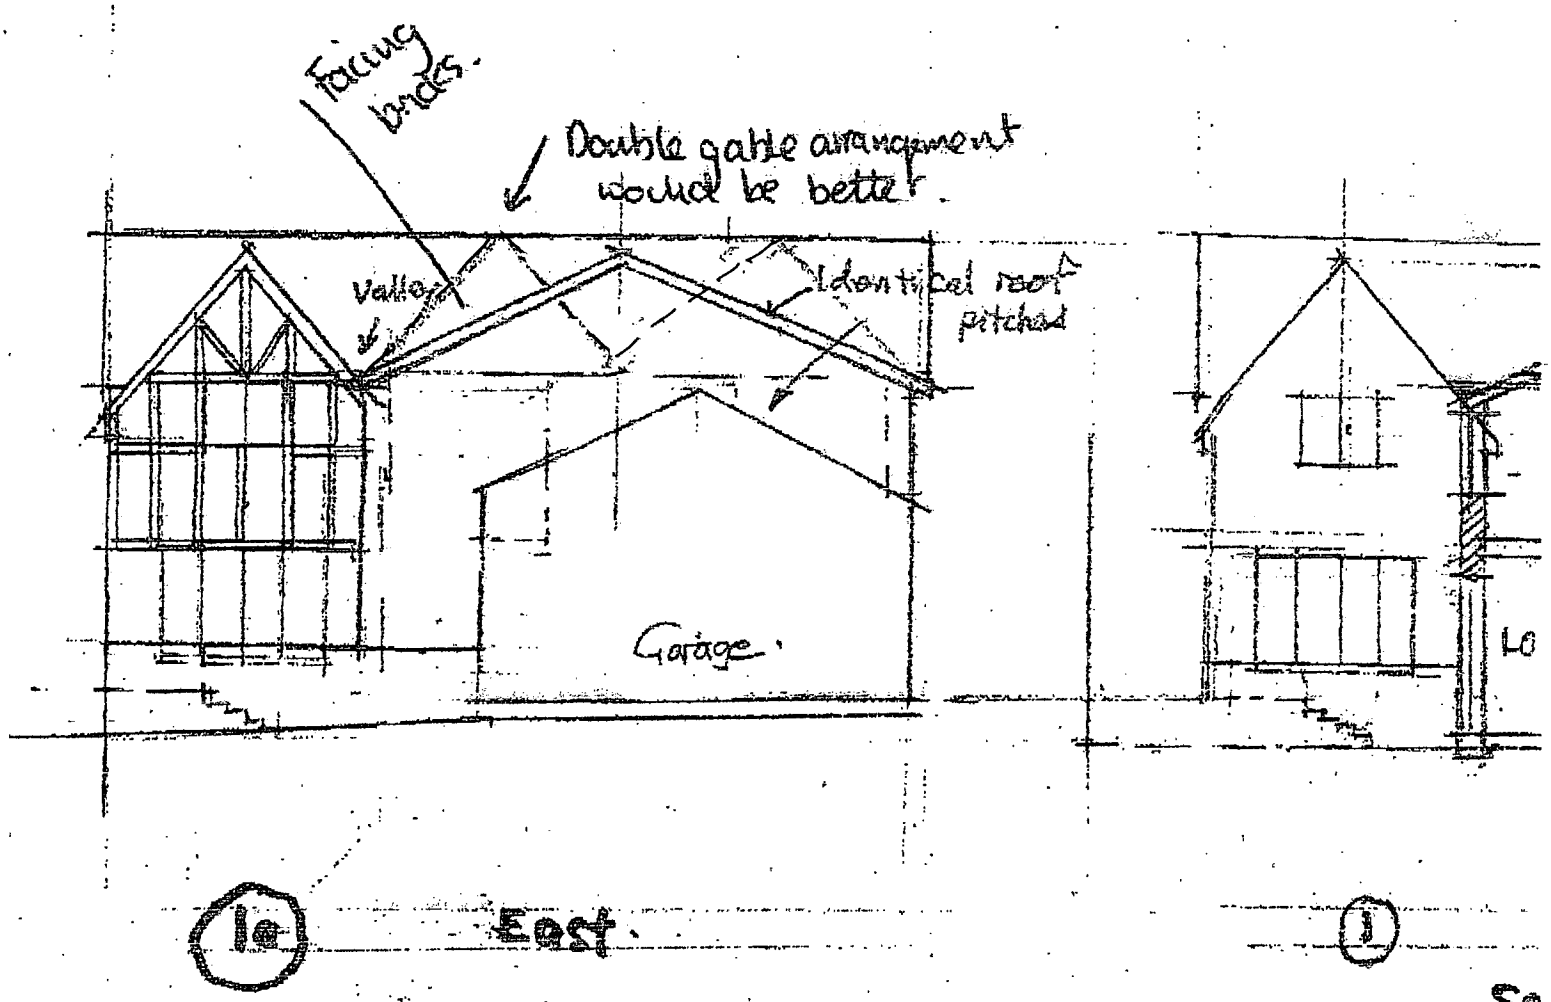
Facing bricks.
Double gable arrangement would be better.
Valley
Identical roof pitches
Garage.
1a
East.
1
Lo
Sa

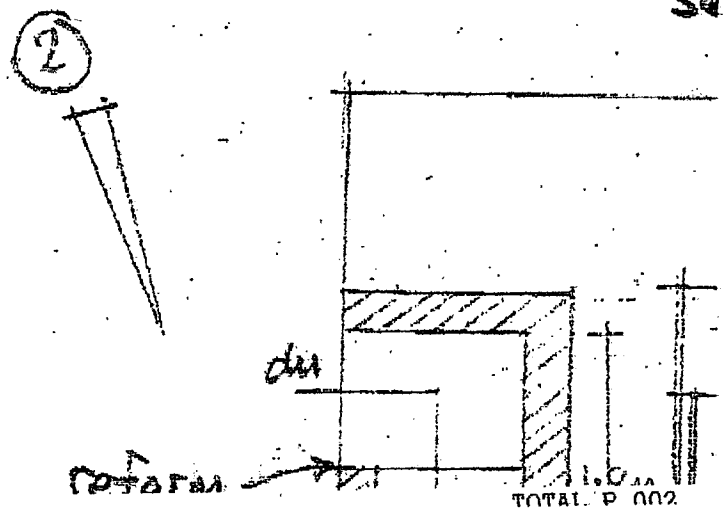
2
du
reform