


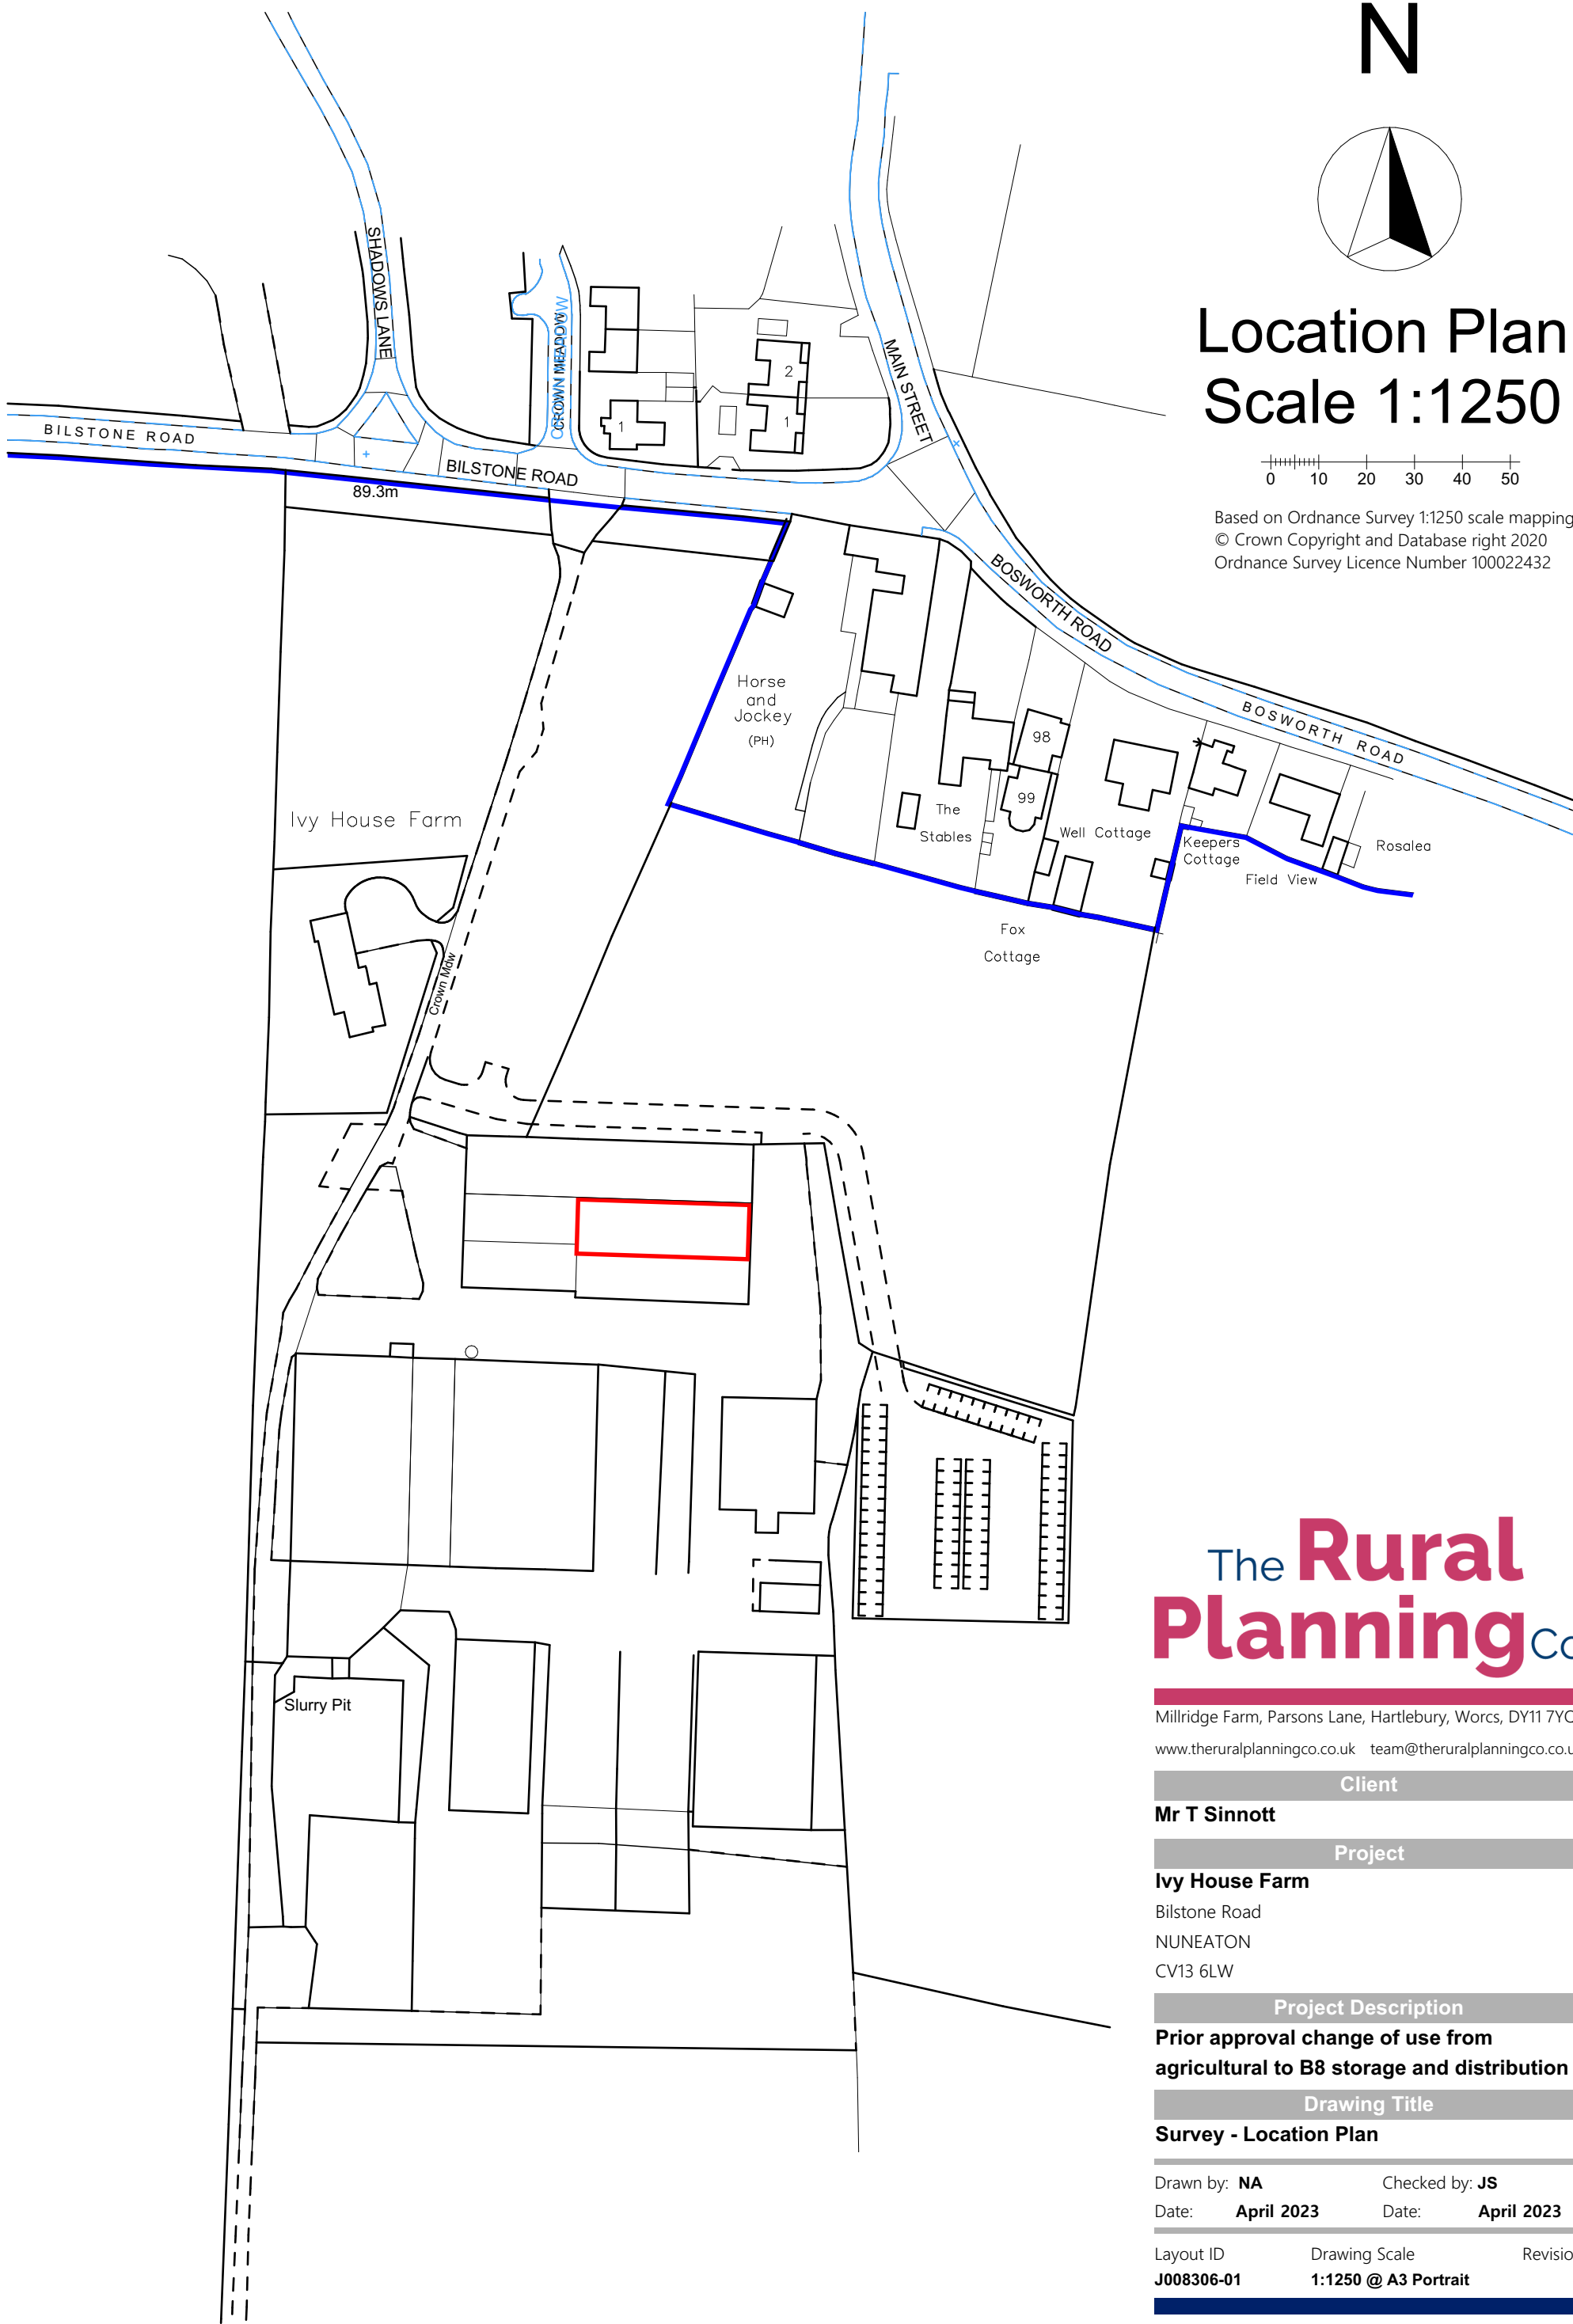

Location Plan

Scale 1:1250

Based on Ordnance Survey 1:1250 scale mapping
© Crown Copyright and Database right 2020
Ordnance Survey Licence Number 100022432

The **Rural**
PlanningCo

Millridge Farm, Parsons Lane, Hartlebury, Worcs, DY11 7YQ
www.theruralplanningco.co.uk team@theruralplanningco.co.uk

Client

Mr T Sinnott

Project

Ivy House Farm

Bilstone Road
NUNEATON
CV13 6LW

Project Description

Prior approval change of use from
agricultural to B8 storage and distribution

Drawing Title

Survey - Location Plan

Drawn by: **NA** Checked by: **JS**
Date: **April 2023** Date: **April 2023**

Layout ID Drawing Scale Revision
J008306-01 1:1250 @ A3 Portrait