


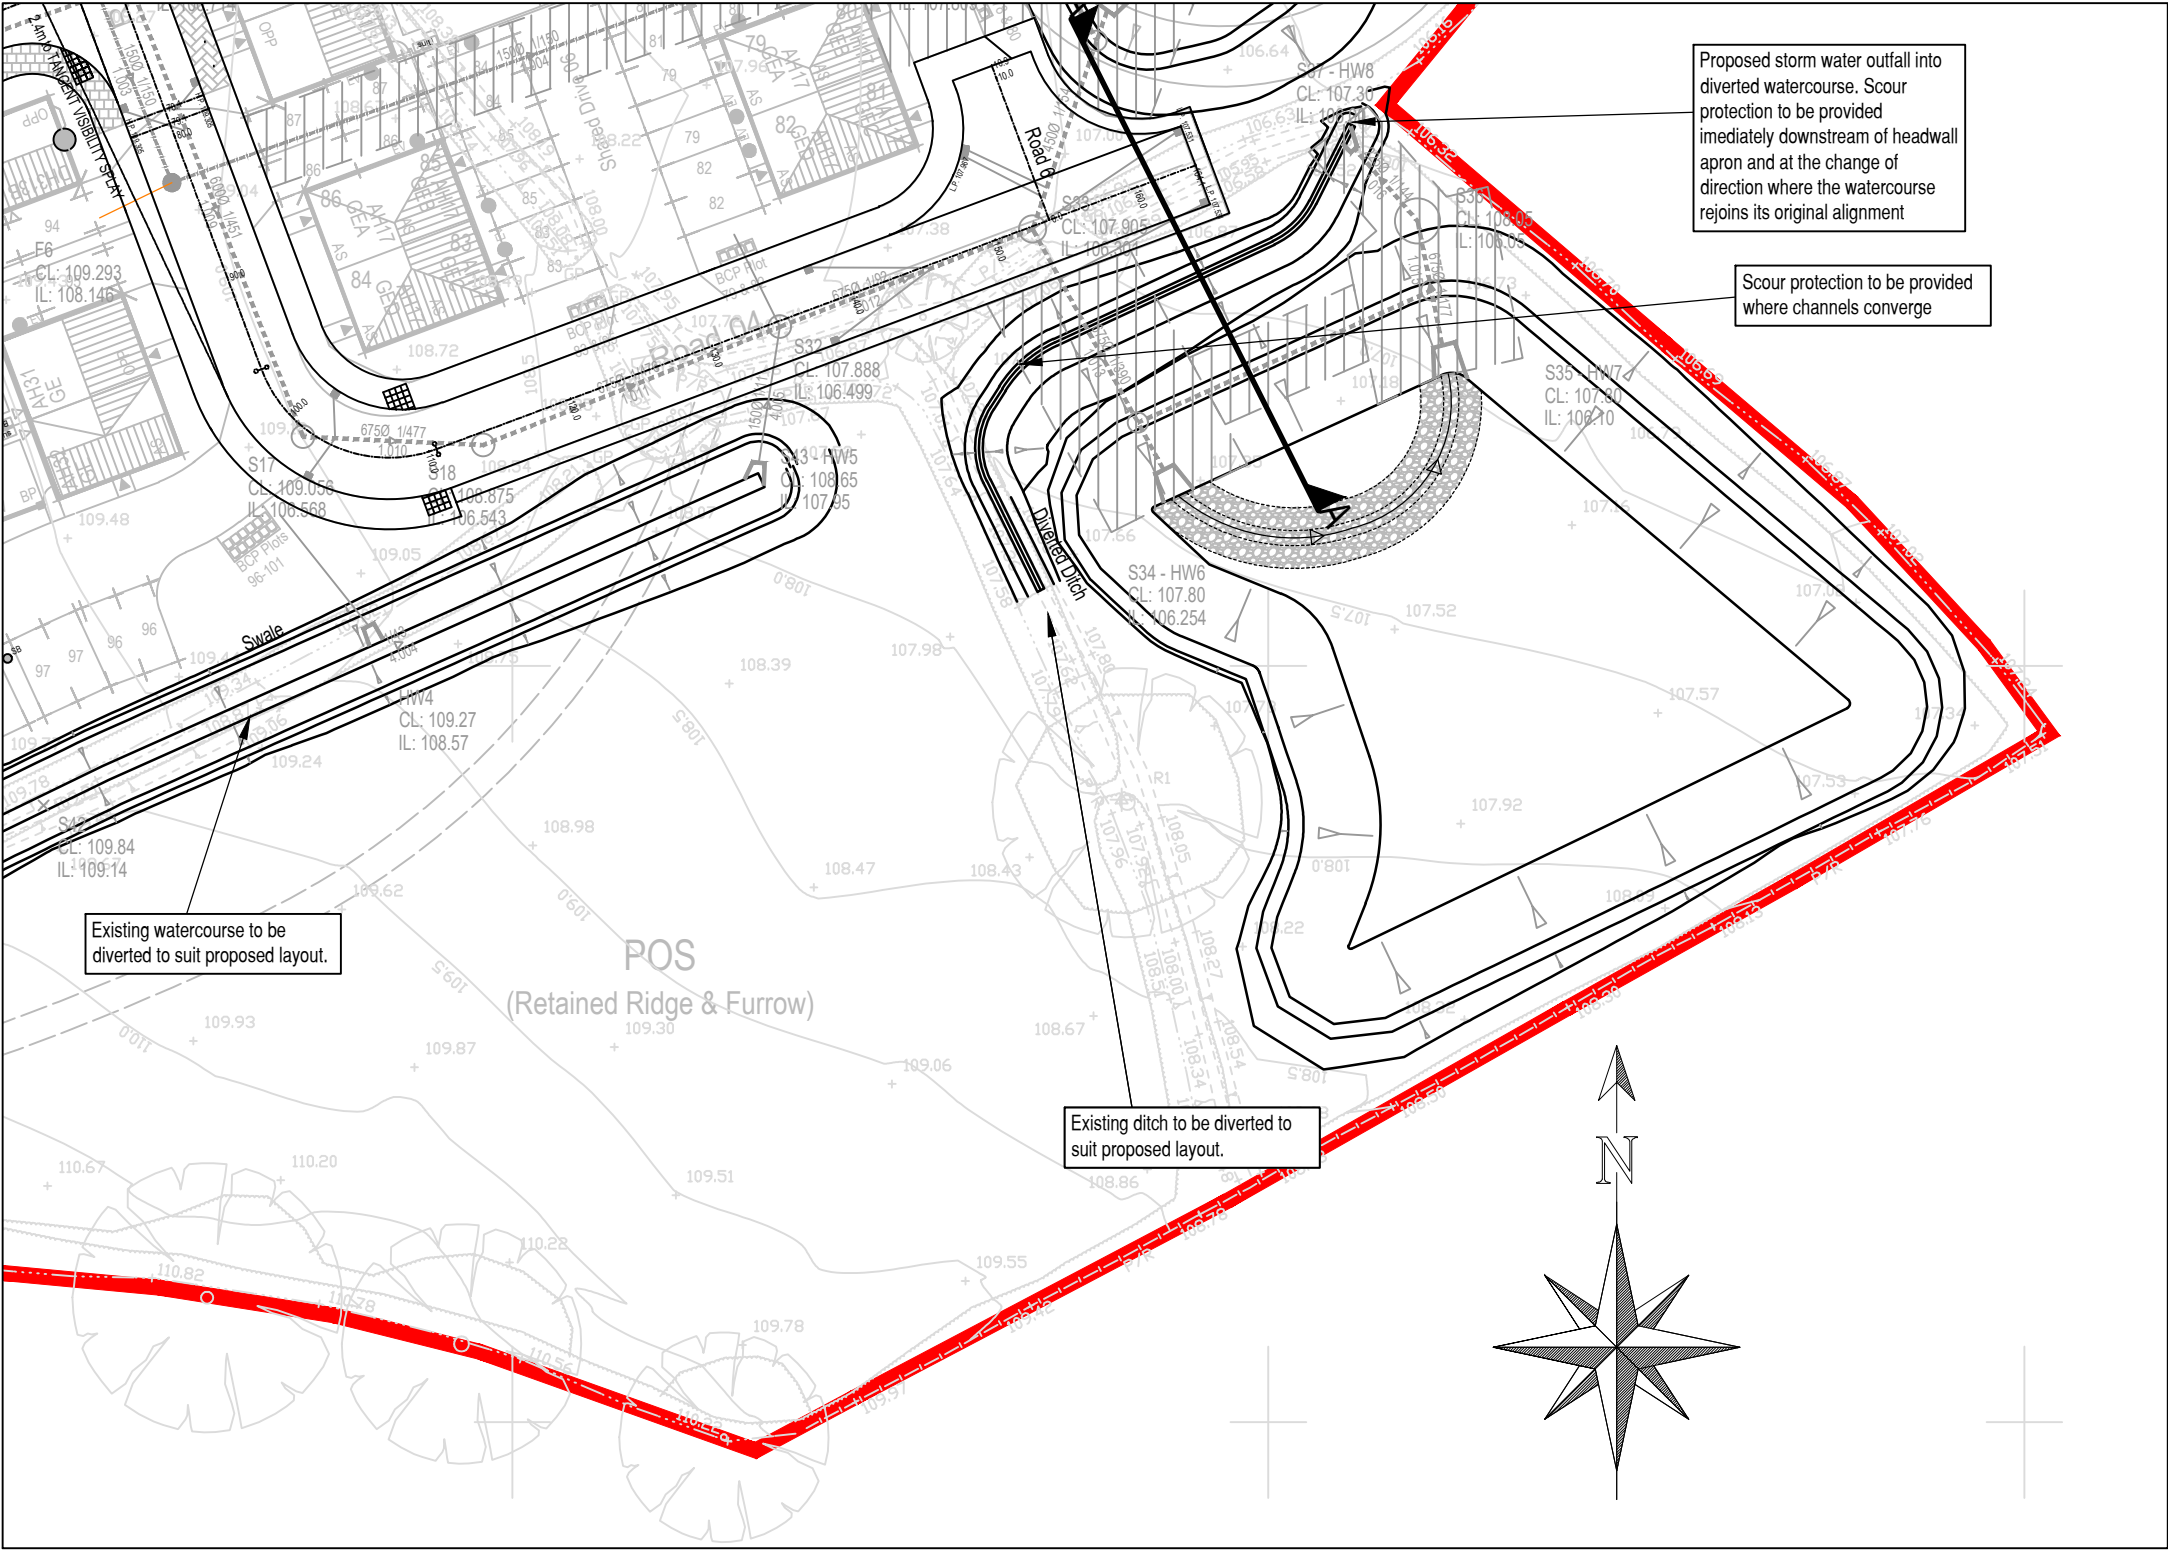

Plan
Scale: 1:500

General Notes

1. Do not scale this drawing. If in doubt, ask.
2. This drawing is to be read in conjunction with all other relevant Engineers, Architects and specialist design drawings and details.
3. All dimensions are in metres unless noted otherwise. All levels are in metres unless noted otherwise.
4. Any discrepancies noted on site are to be reported to the Engineer immediately.
5. Diverted ditch banks and base to be surfaced with 150mm thick seeded topsoil layer.
6. Watercourse diversion subject to Leicestershire County Council Land Drainage Consent.
7. Contractor to ensure that watercourse flows are not restricted through the works.

Key:

Adoptable section 104 storm sewer and manholes (cover & invert levels shown).

S1
CL: 74.802m
IL: 71.550m


Serven Trent Sewer Easement.

Health & Safety Notes

1. Risk from waterborne diseases such as leptospirosis when working in and around watercourses. Adequate PPE to be worn and welfare facilities to be provided on site.


ANY WORKS CARRIED OUT ON SITE PRIOR TO RECEIVING TECHNICAL APPROVALS WILL BE UNDERTAKEN AT THE DEVELOPERS RISK

Ditch Diversion

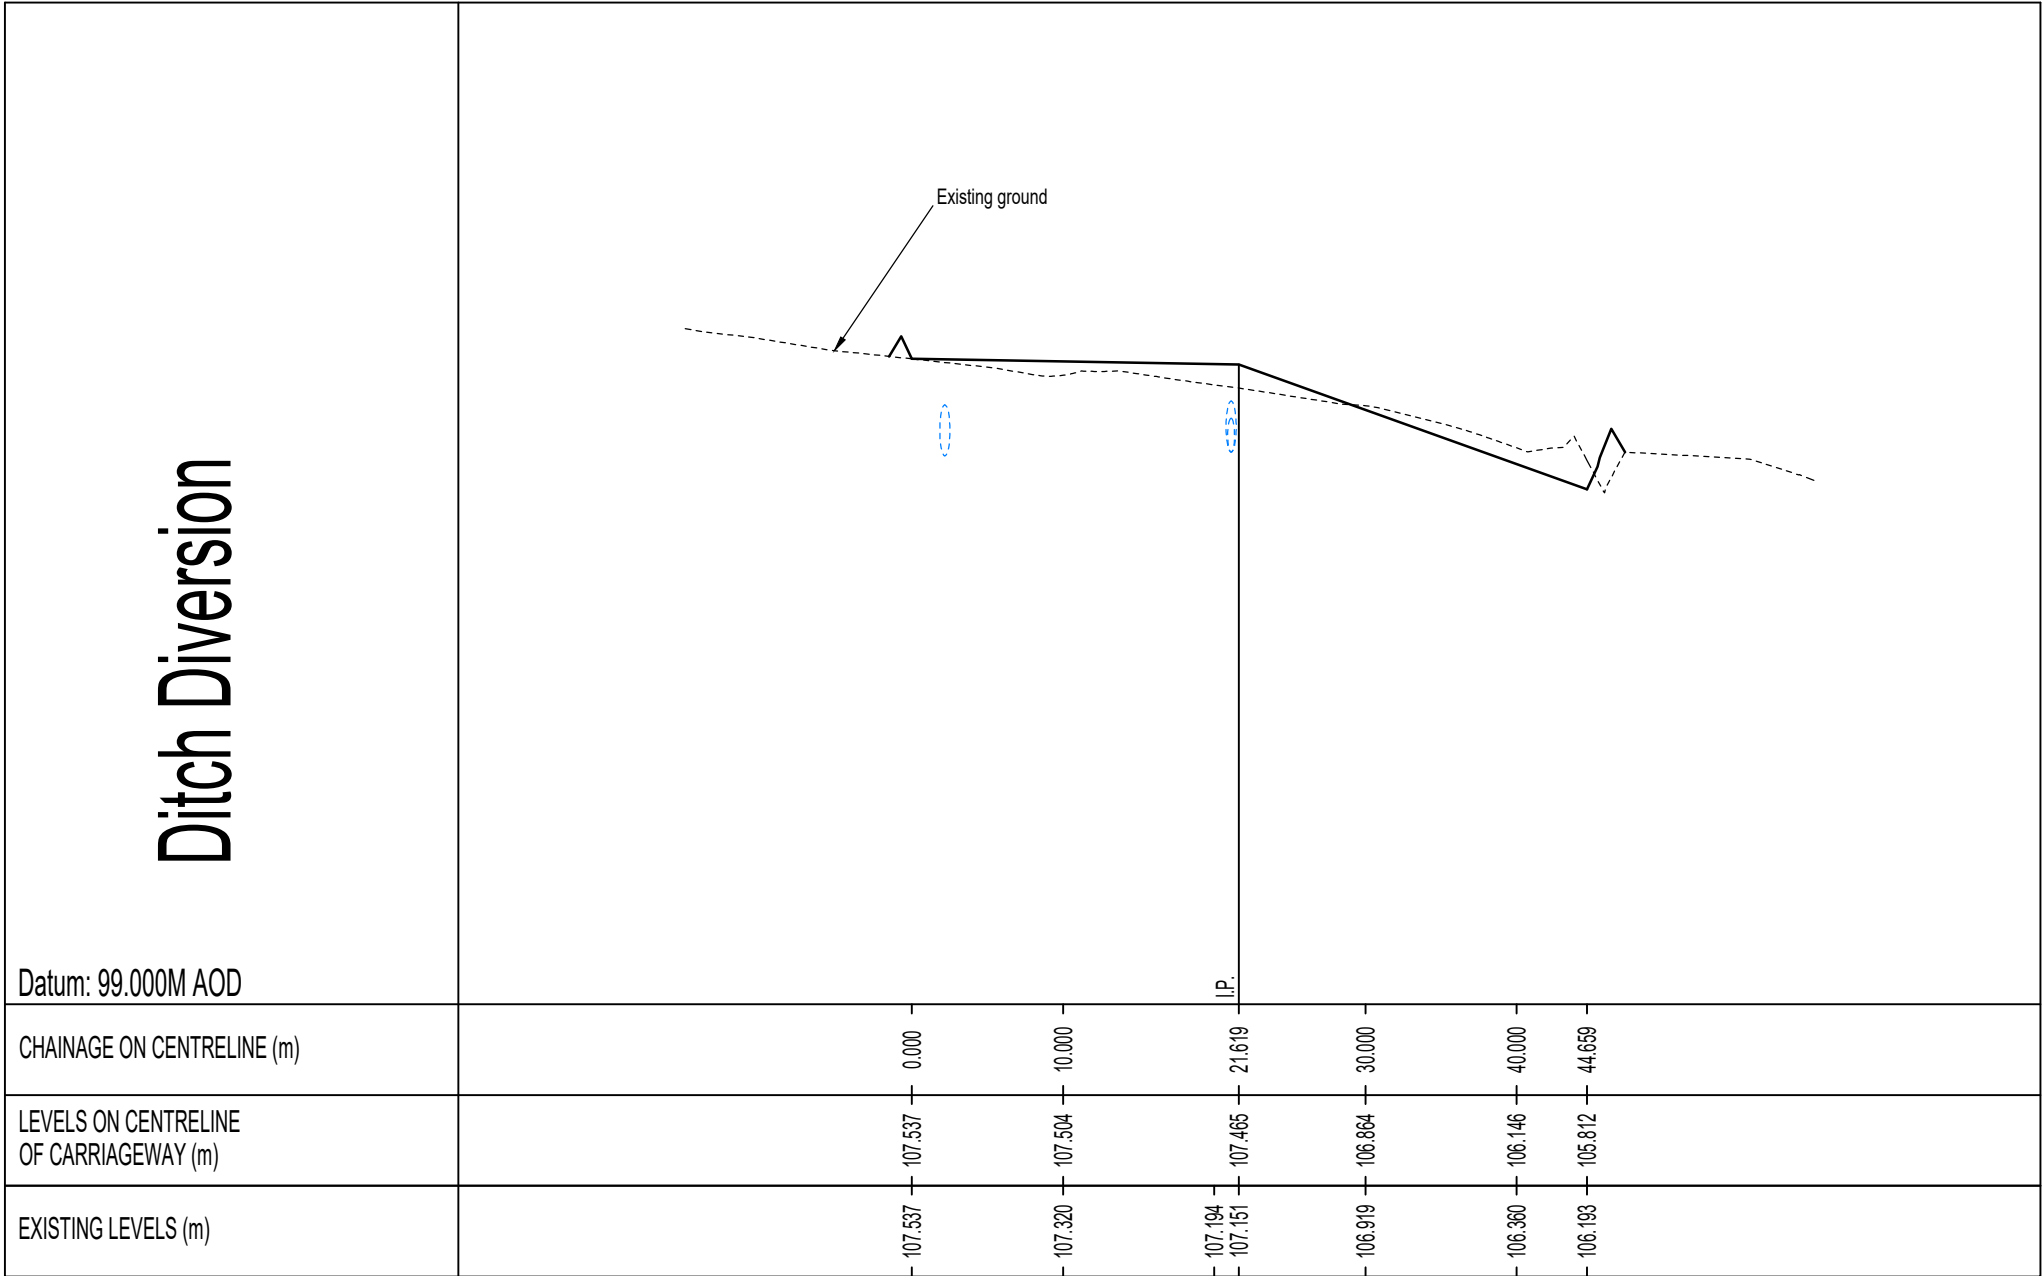

Section Ditch Diversion
H=1:500 V=1:100

A-A

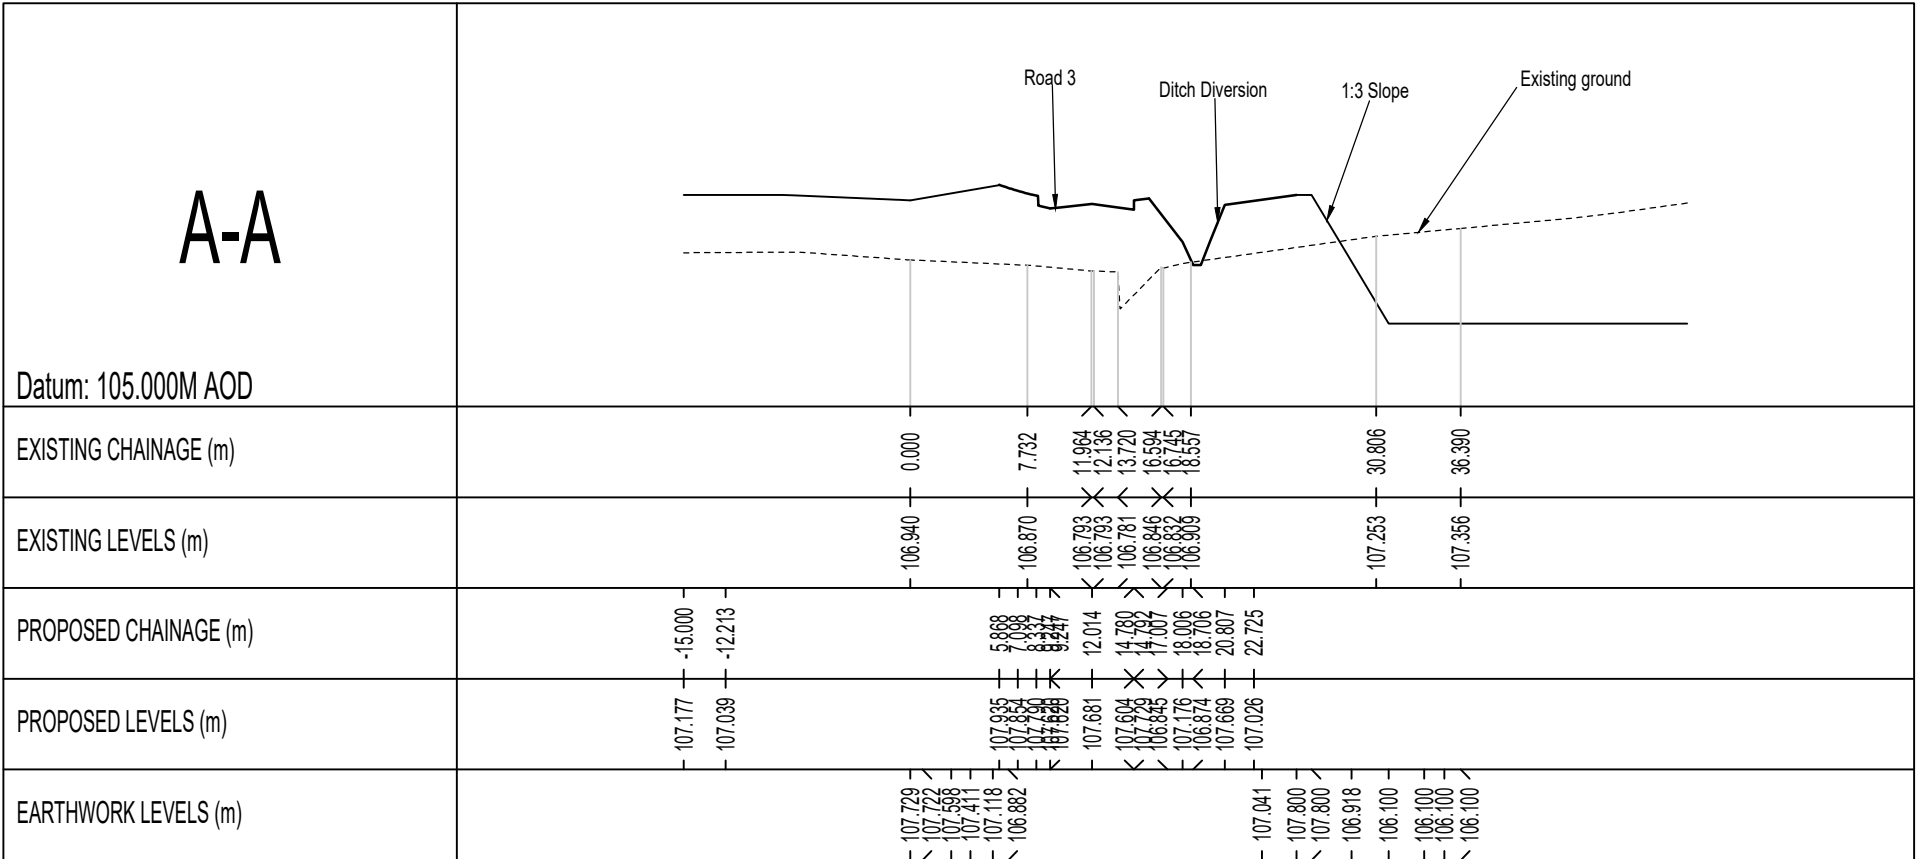

Section A-A
H=1:500 V=1:100

Client

Davidsons Homes

Project

Lutterworth Road, Burbage

Drawing Title

Watercourse Diversion
General Arrangement

PJS Consulting Engineers Limited, Geneva II, Lakeview, Sherwood Business Park, Nottingham, NG15 0ED.
Registered number: 10815993 Tel: 0115 704 3969 Email: Enquiries@pjs-ce.co.uk

Initial	ML	Checked	TN	Status	Approval	Scale	As shown
Date	24/10/22	24/10/22					
Project Number	PJS21-065	Drawing Number	DR-510	Revision	A		