


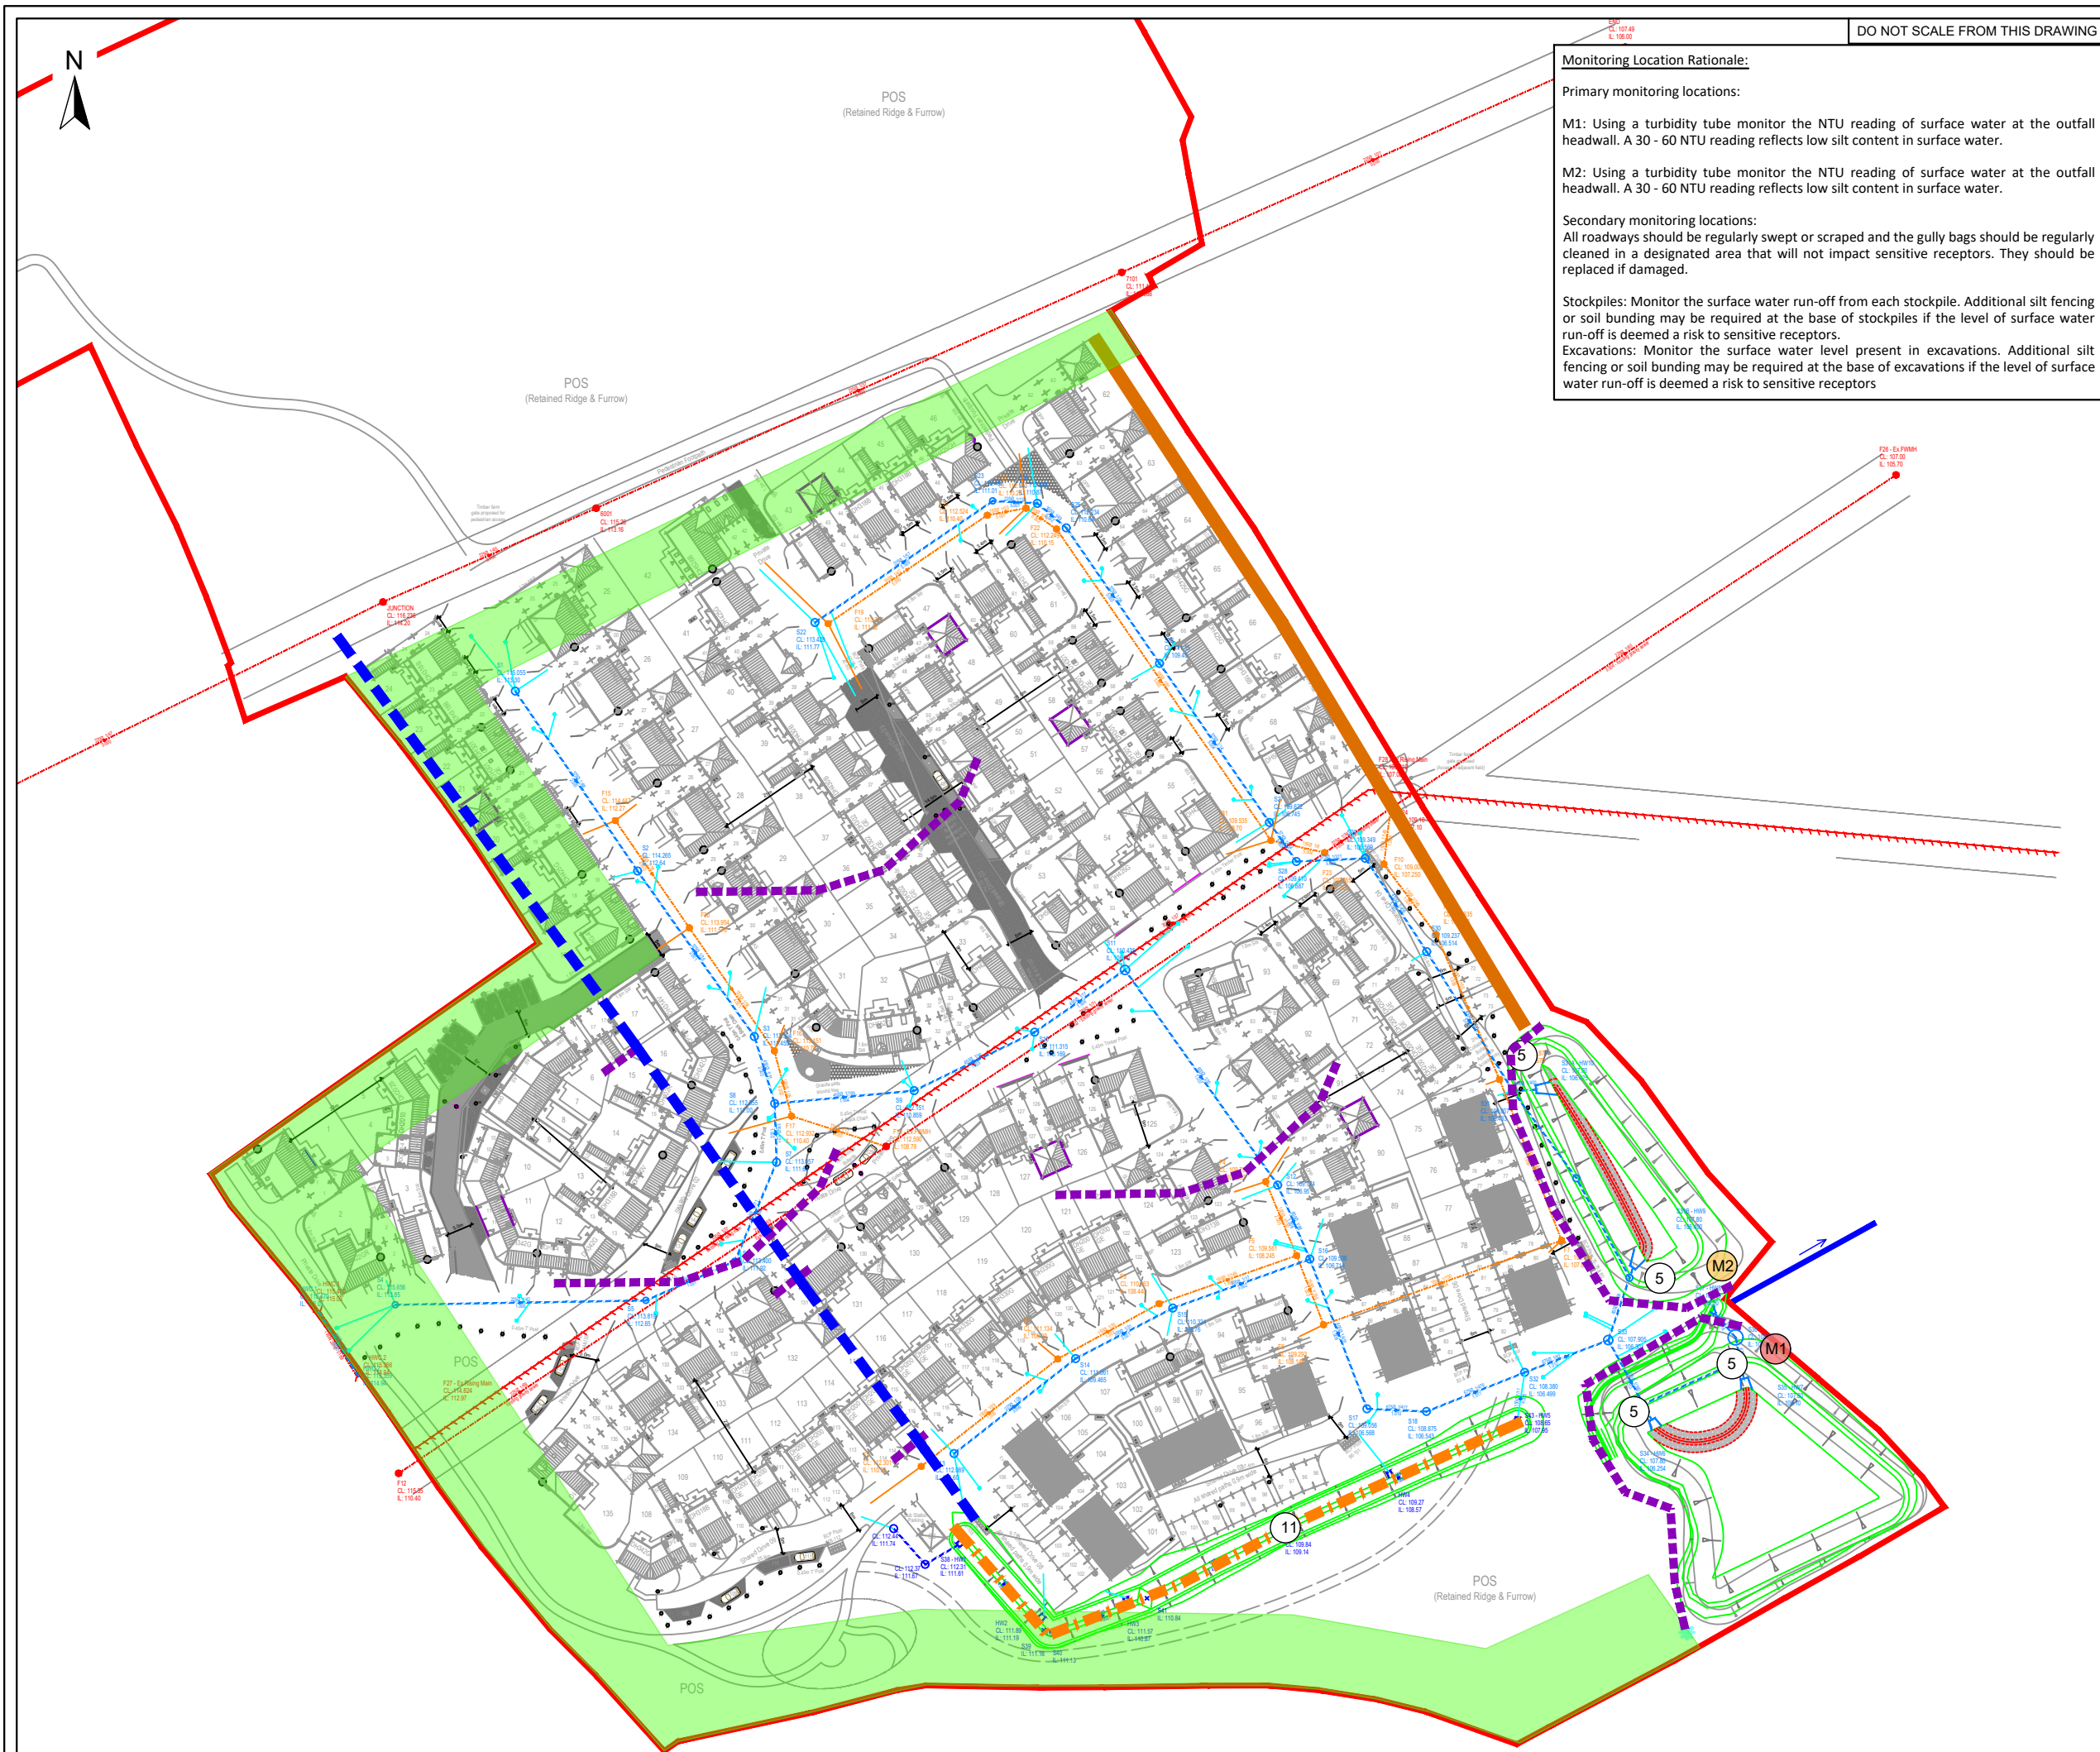

DO NOT SCALE FROM THIS DRAWING

LEGEND

- | | |
|---|---|
|  <p>S1
CL: 74.802m
IL: 71.565m</p> | <p>Site boundary</p> <p>Adoptable section 104 storm sewer and manholes (cover & invert levels shown).</p> |
|  <p>F1
CL: 74.652m
IL: 72.410m</p> | <p>Adoptable section 104 foul sewer and manholes (cover & invert levels shown).</p> |
|  | <p>Existing adopted foul sewer</p> |
|  | <p>Existing adopted foul rising main</p> |
|  <p>S1
CL: 74.802m
IL: 71.565m</p> | <p>Trapped road gully with 150mm dia gully connection.</p> <p>Storm drainage to remain private</p> |
|  | <p>Earth bund</p> |
|  | <p>Swale</p> |
|  | <p>Recommended line of silt fencing</p> |
|  | <p>Existing ditch</p> |
|  | <p>Vegetation buffer zone</p> |
|  | <p>Primary monitoring location</p> |
|  | <p>Secondary monitoring location</p> |
|  | <p>Silt protection measures as detailed in PPP Standard Details</p> |
|  | <p>Surface watercourse (Arrow shows flow direction)</p> |

Notes:

Base plan provided by the No.Ref: Master Burbage - Rev P03 and
PJS21-065-504D Drainage GA.

C01	23.06.23	First Issue	AS	MJ	MJ
Rev	Date	Amendment	Drawn	Chkd	Appd



Client

Davidsons East Midlands

Project Name

Lutterworth Road, Burbage

Description

Construction Phase Surface Water Management Plan

Project ID	Drawing no.	Revision
302573	27601	C01

File name

302573-DE-276-SS-D-C-27601-C01

Dimensions	Scale	Size
m	1:1250	A3

