



LINEAR SCALE 1:1250

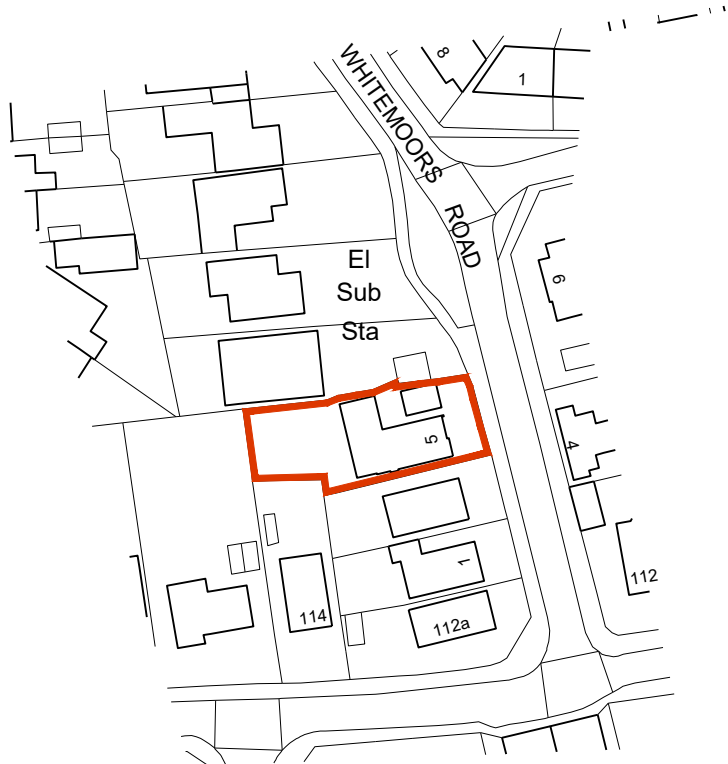

Ordnance Survey, (c) Crown Copyright 2023. All rights reserved. Licence number 100022432

LOCATION PLAN

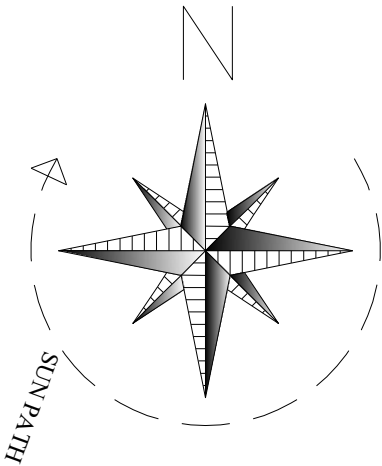

 Code 6 Developments Limited 16 Fox's Covert, Fenny Drayton, CV13 6BG mark@code6developments.onmicrosoft.com 01827 721653	CLIENT	Mr & Mrs Challis		This drawing and the building works depicted are the copyright of Code 6 Developments Limited and may not be reproduced or amended except by written permission. No liability will be accepted for amendments made by other persons. Contractor must check and verify all building levels and site dimensions, all sewer invert levels and road levels at connection points prior to start of works. All works to comply with the latest revision of the building regulations.	SCALE	1:1250	DATE	June 2023
	PROJECT	PROPOSED REAR DORMER ROOF EXTENSION AND INTERNAL MODIFICATIONS TO 5 WHITEMOORS ROAD STOKE GOLDING CV13 6EG			DRAWN	MWH	STAGE	Planning
	DRAWING TITLE	LOCATION PLAN			DRAWING NUMBER		1337_06	REV.