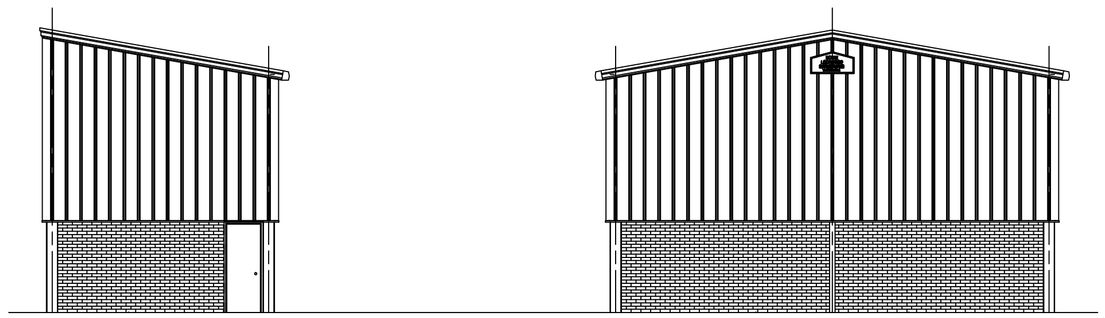

Elevation 'B'

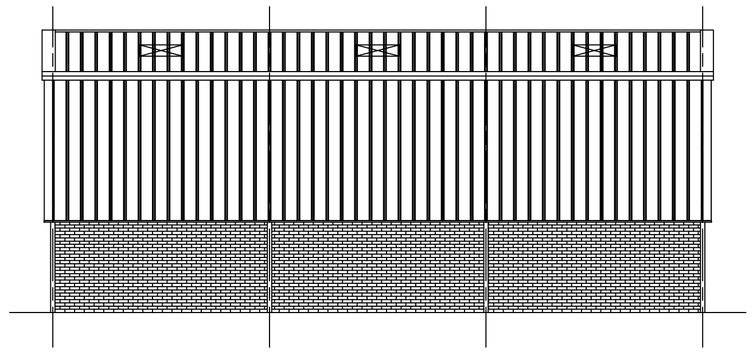

Elevation 'A'

Roof Cladding:- Claddex CL35 80mm composite panel complete with all fillers, flashings, etc. and incorporating 9 no. 1800mm factory sealed translucent rooflights.
Colour:- Goosewing Grey 10A05

Wall Cladding:- Claddex CL35 60mm composite panel down to 3375mm below eaves overlapping 2400mm brick wall useing RED Howley Park Class B eng (by others).
Colour:- Olive Green 12B27

R/W Goods:- 3 no. runs of 200mm (8") trimline gutters, with 1 no. stacks of 110mm pvc RWP per stretch.

Doors:- 4 no. galvanized, electrically operated, roller shutter doors.
4 no. steel framed 10 point locking security / personnel door.

Steel Finish:- Painted, dark green hi-build zinc phosphate primer 75µ DFT.

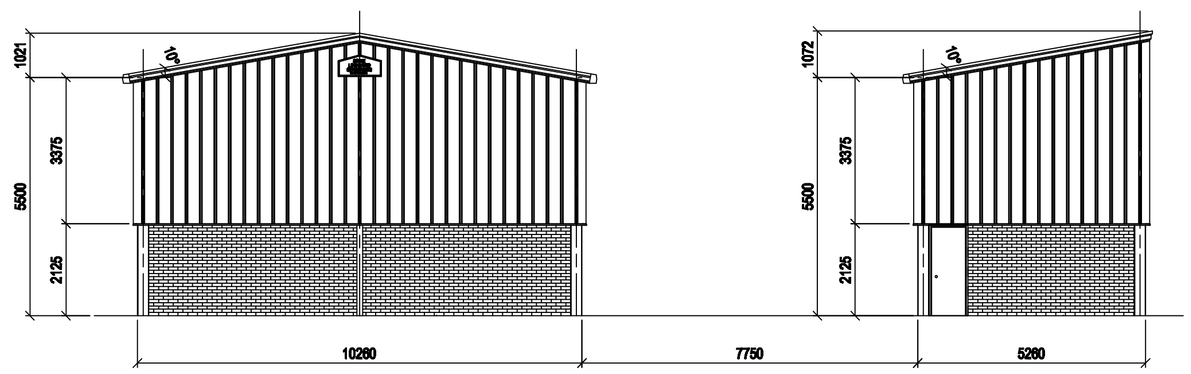

Elevation 'D'

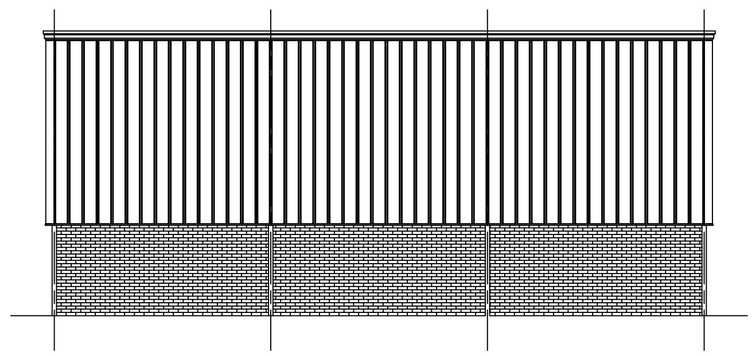

Elevation 'C'

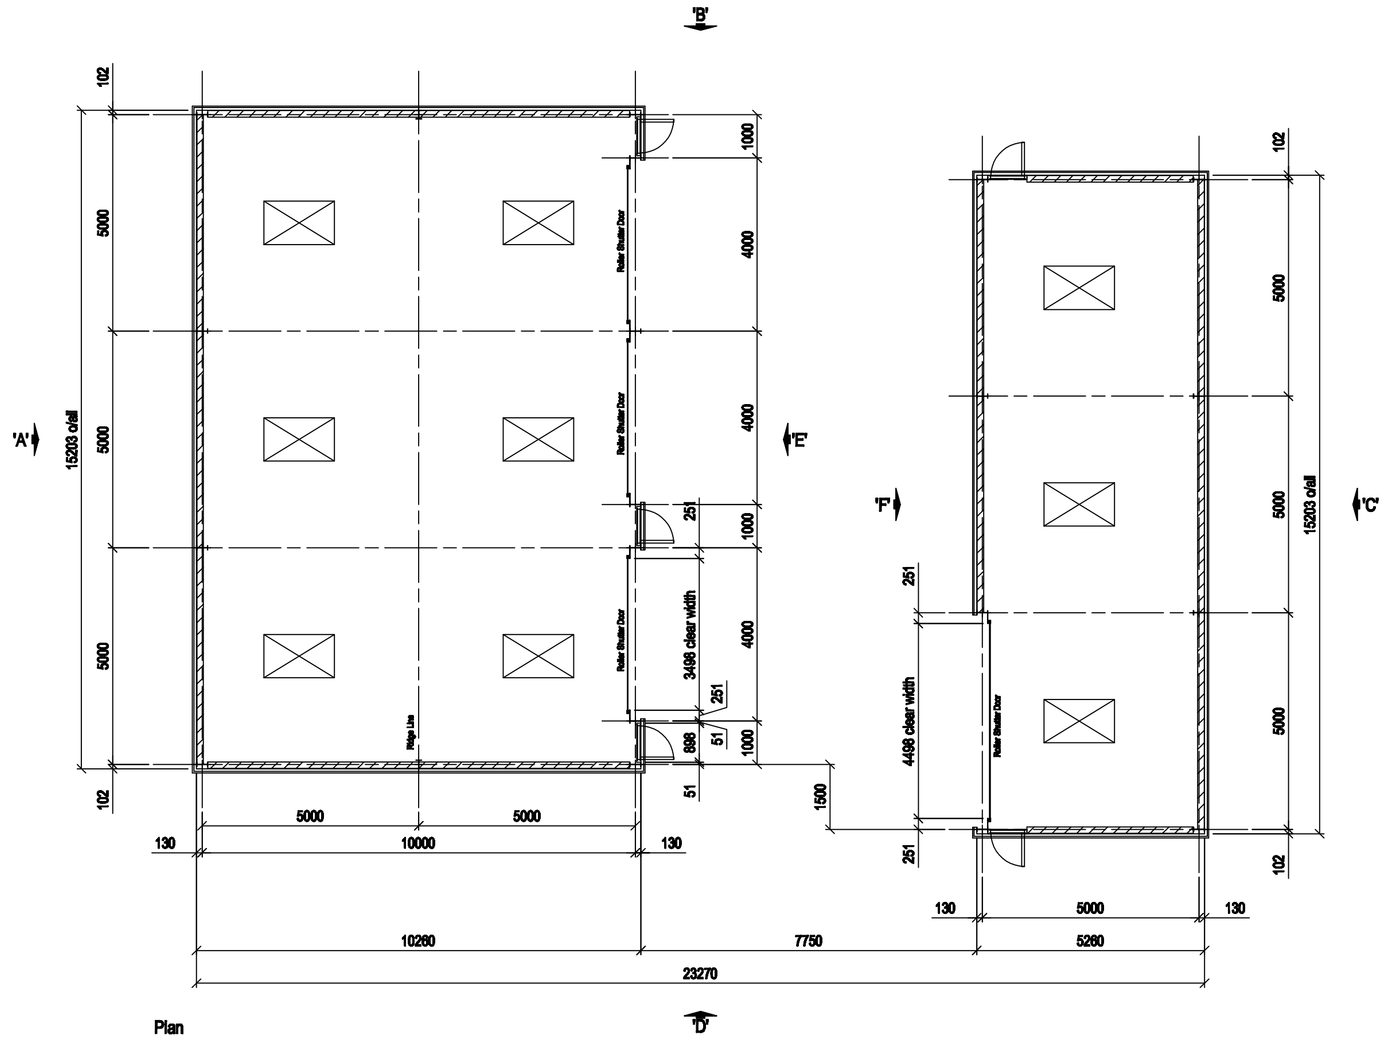

Plan

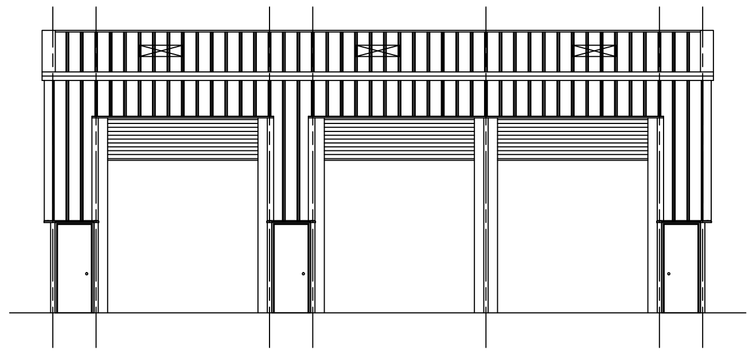

Elevation 'E'

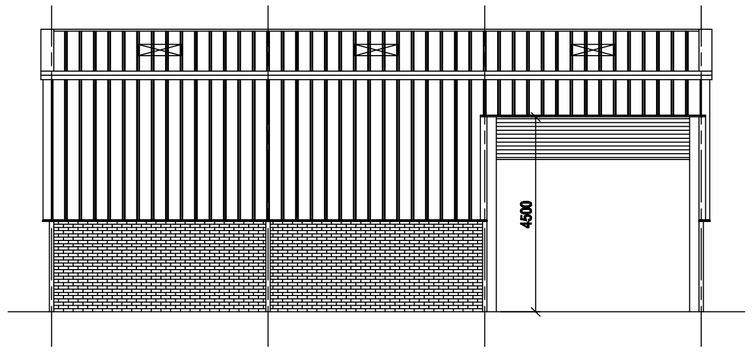

Elevation 'F'

BOWIE LOCKWOOD STRUCTURES LTD.
FARM & INDUSTRIAL BUILDING DESIGN & CONSTRUCTION SPECIALISTS

BOWIE LOCKWOOD STRUCTURES LTD
FARM & INDUSTRIAL BUILDING SPECIALISTS

Coombe Abbey Farm, Coombe Fields Road
Binley, Coventry CV3 2SX
Phone: 0845 2572343
Fax: 02476 456499
e-mail: sales@bowielockwood.co.uk

BLS

Client: Multi Industrial Doors
Sapcote Road Industrial Estate
Burbage
Hinckley
Leicestershire
LE10 2AU

Project: Starter Units

Revision	Date	Details
F	19-10-11	Blockwork changed to brickwork
E	05-05-11	P/door added
D	03-05-11	Redrawn
C	04-10-10	Windows added to plan
B	23-08-10	Rooflights and windows added
A	20-08-10	Roller shutter doors re-sized

Scale: 1:100 (Unless Otherwise Stated)	Drawn: BT	Date: 18-08-10
Sht. A1	Chkd: –	Date: –
Job No. 1052	Drg. No. 101	Rev. F