



EXISTING SOUTH ELEVATION

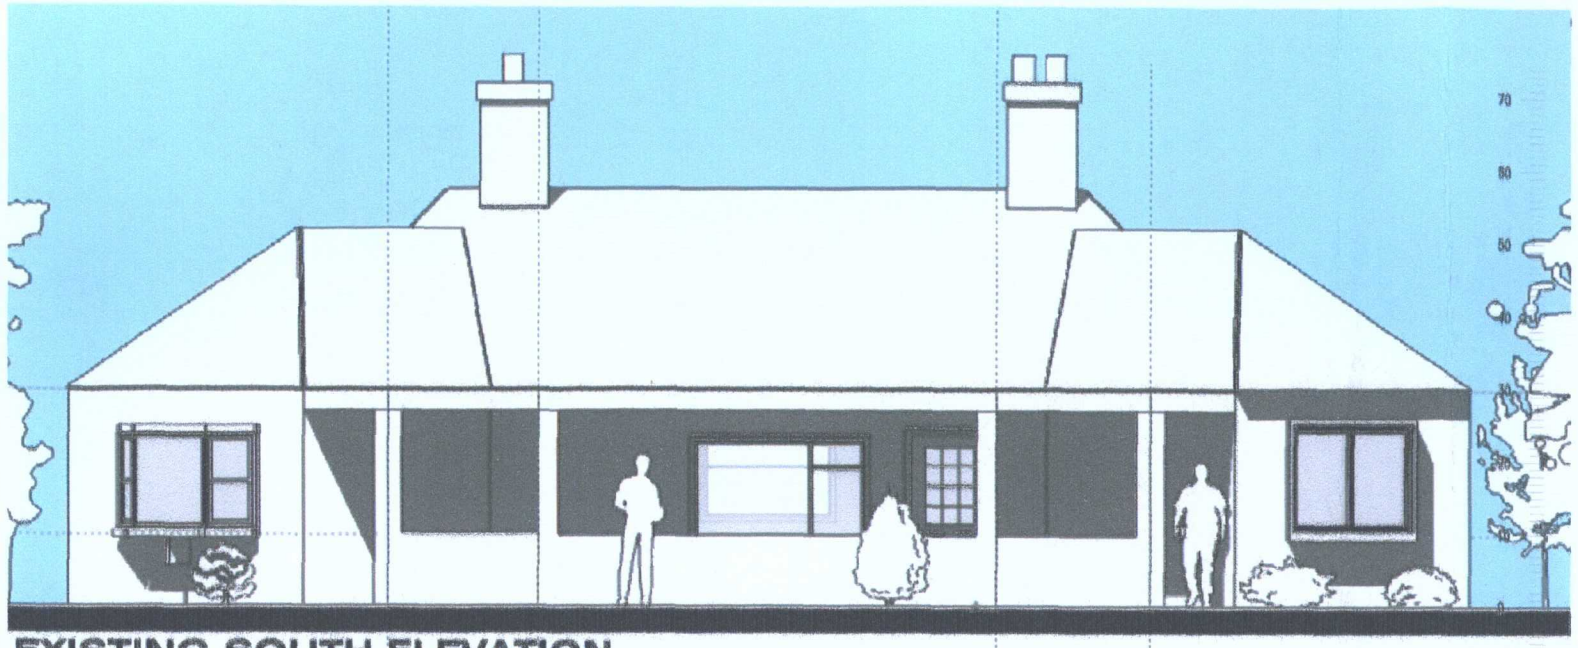

EXISTING EAST ELEVATION



EXISTING WEST ELEVATION

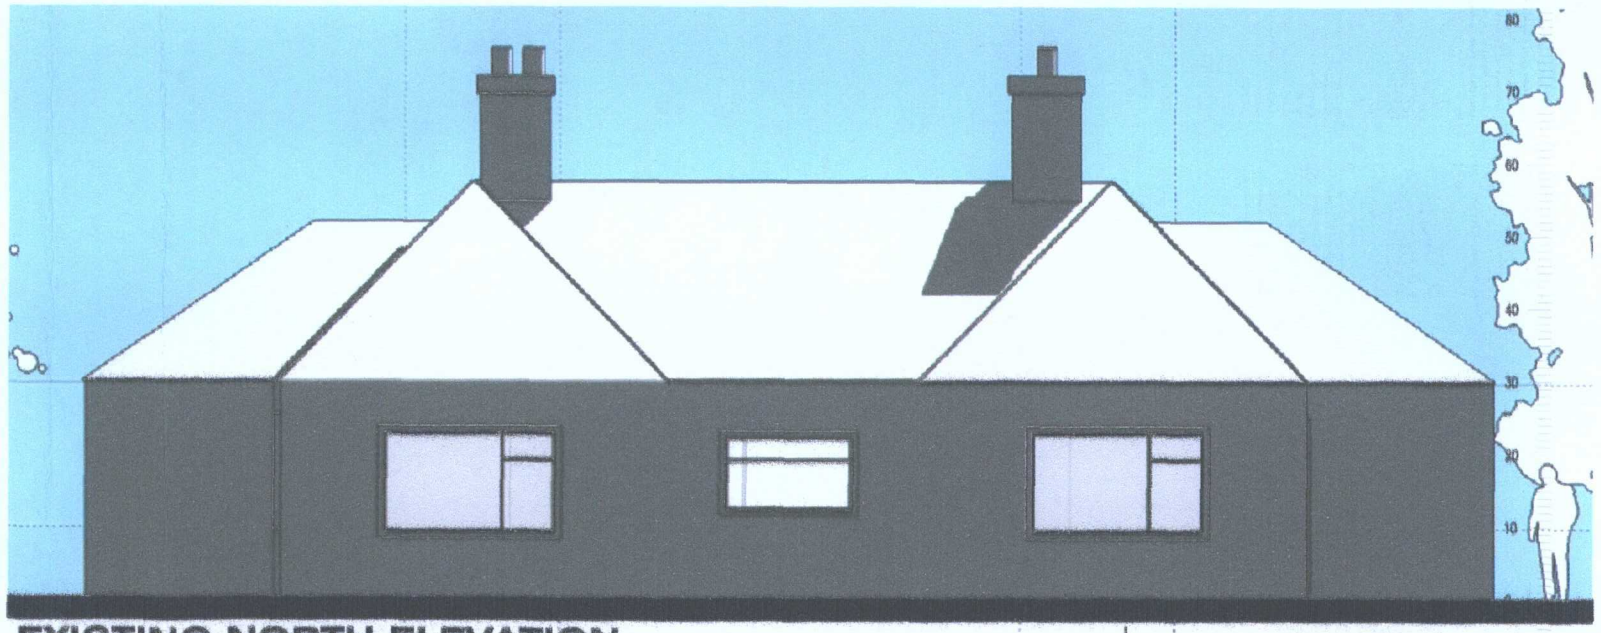

EXISTING NORTH ELEVATION









IMAGE SCALE INDICATIVE

DEVELOPMENT SERVICES

1 0 AUG 2009

RECEIVED

N/B - EXISTING ELEVATIONS AS PER APPROVED DRAWING - E1077 9(2)06

BY RELEVANT ARCHITECT INVOLVED IN APPLICATION

D T DESIGNS LIMITED
74 WYVERN AVENUE LEICESTER LE4 7HH
TEL: (0116) 2669847 FAX: (0116) 2360840
E-mail: dt.planning@ntlworld.com

EXTENSION AND ATERATIONS TO DWELLING
CALDECOTT CROFT,LEICESTER LANE,
DESFORD,
LEICESTER LEICESTERSHIRE

PRELIMINARY - EXISTING ELEVATIONS

Client - Mr D Saigal

SCALE	DATE
1/100 @ A3	24-04-09
DRAWING NO. 09-08-131 PAGE 2 OF 3	SS