


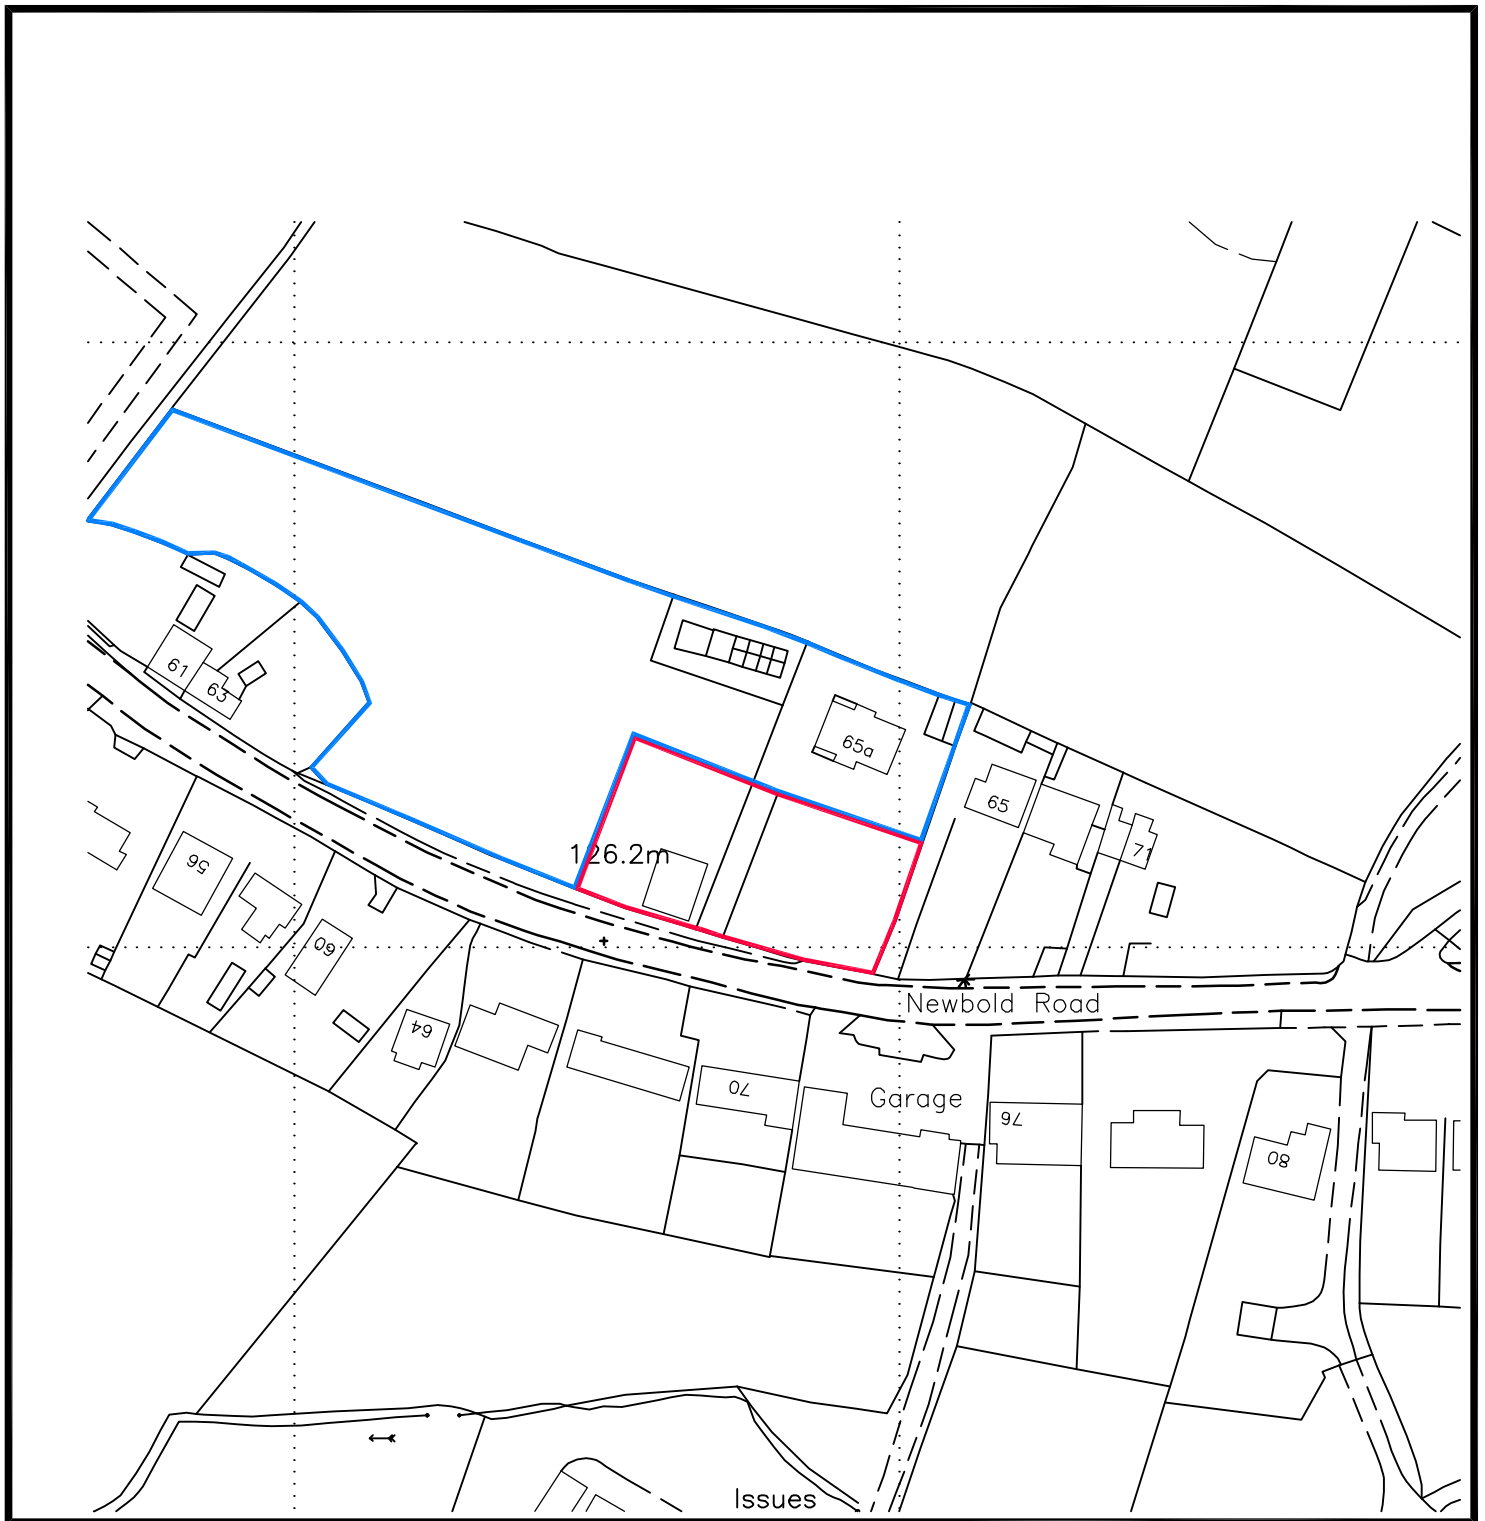


Location Plan

Scale 1:1250

© Crown Copyright.
All rights reserved
Licence No. AR100030374
Landmark Ref LIG0816

DGADL Job Ref: 11.2679

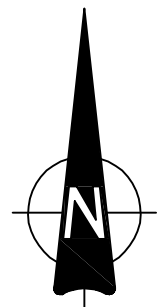

Indicative North