


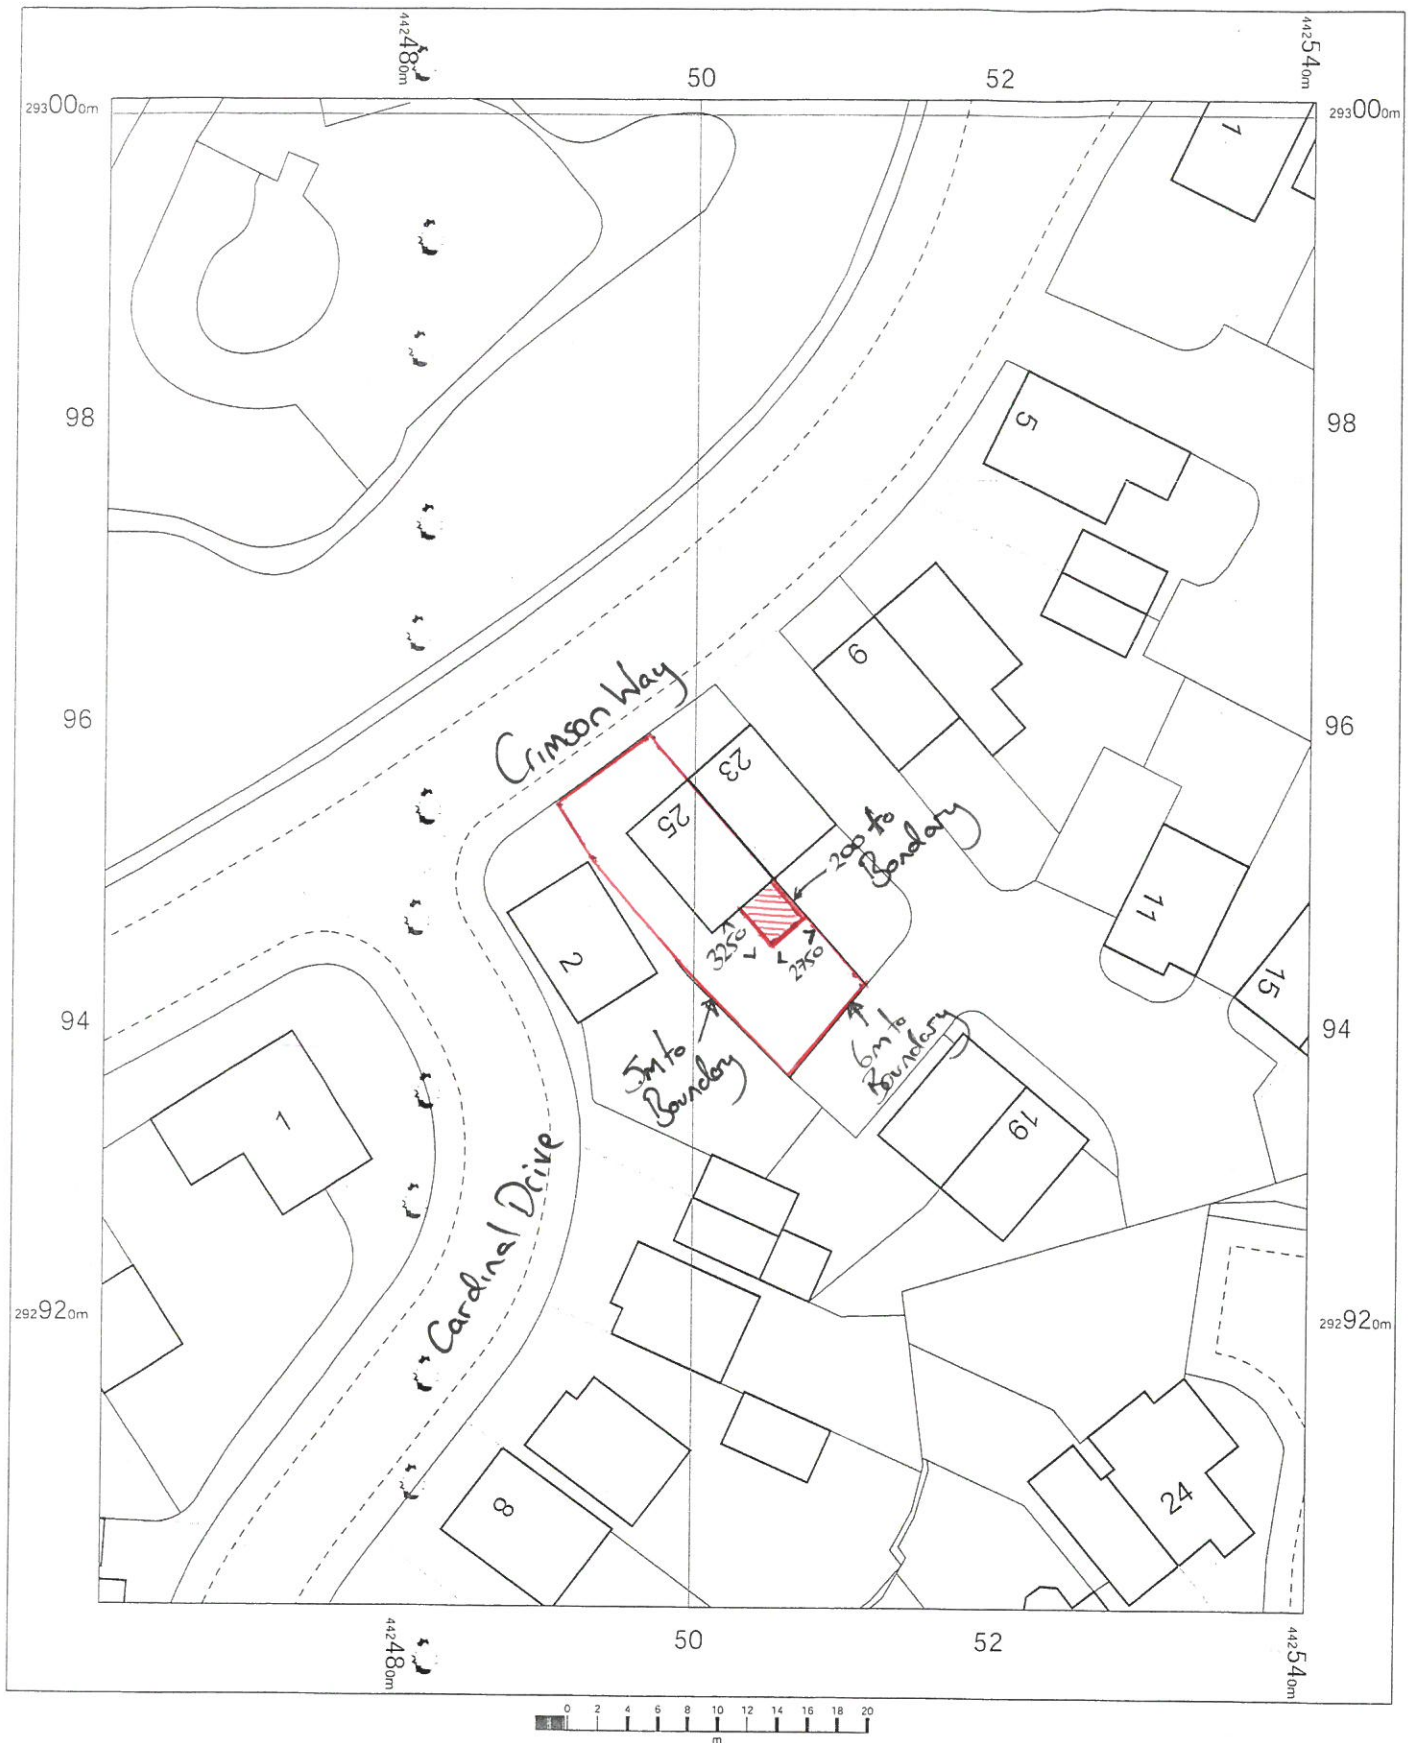

25 Crimson Way
Burbage
Hinckley
LE10 2NE

OS MasterMap 1250/2500/10000 scale
Monday, August 12, 2024, ID: JEJW-01179756
maps.johnnewright.com

1:500 scale print at A4, Centre: 442501 E, 292951 N

©Crown Copyright Ordnance Survey. Licence no.
AC0000805567



johnnewright

maps@johnnewright.com
tel: 0115 950 6633

