


EXISTING PLANS:

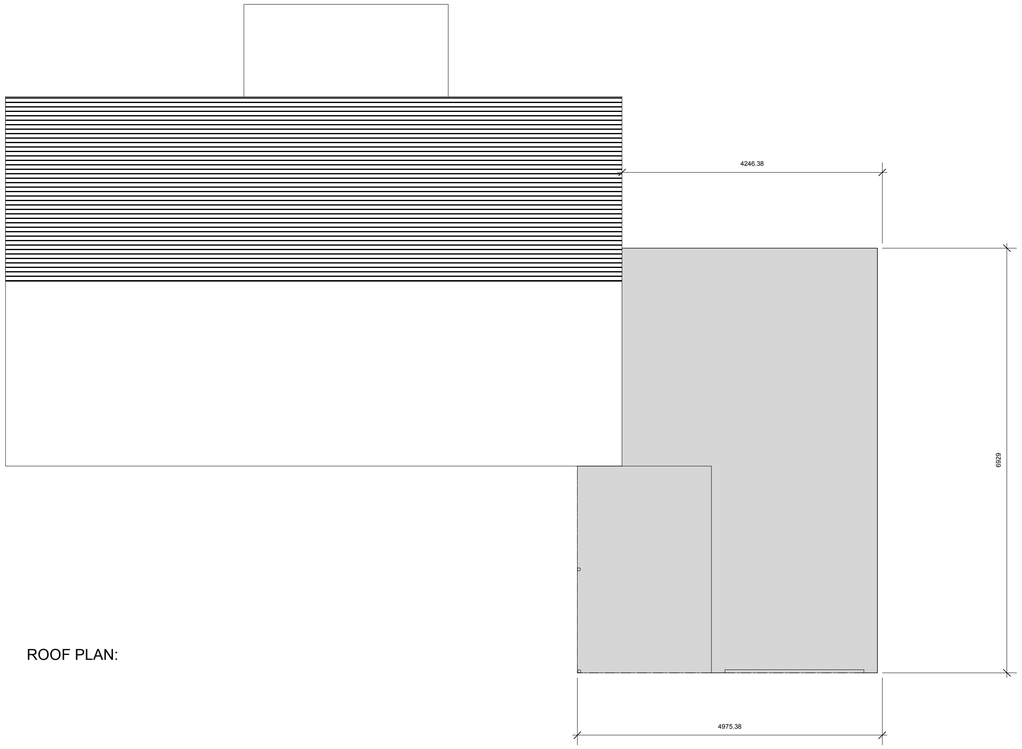


ROOF PLAN:

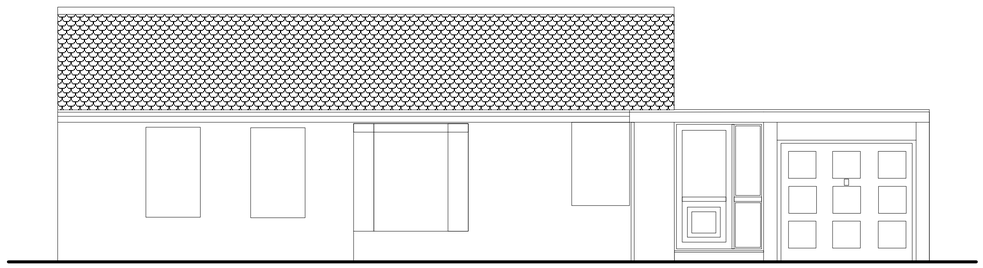


FRONT ELEVATION:

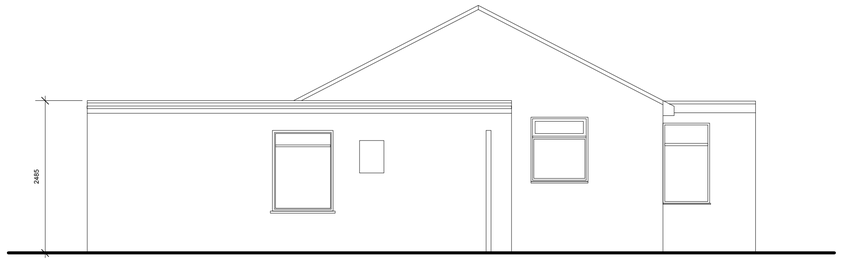

SIDE ELEVATION:

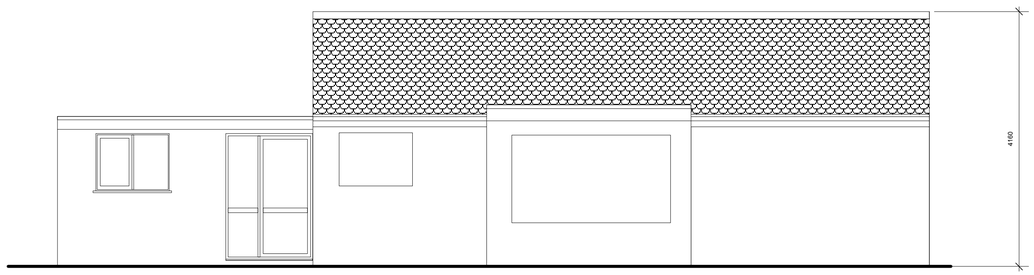

REAR ELEVATION:

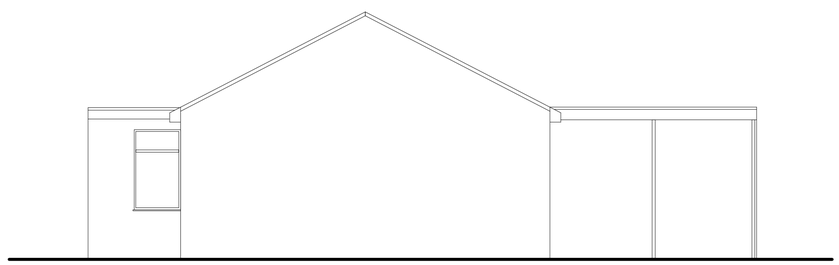

SIDE ELEVATION:



Ordnance Survey (c) Crown Copyright 2011. All rights reserved. Licence number 100020449

LOCATION PLAN - Scale 1:1250

NOTE: THIS DRAWING IS TO BE READ INCONJUNCTION WITH ALL OTHER DRAWINGS (S.ENGS , SITE SURVEY INFORMATION AND STANDARD SPECIFICATION) ANY ANOMOALIES ENCOUNTERED ARE TO BE COMMUNICATED BACK TO THE ARCHITECT PENDING FURTHER INFORMATION.

ALL DIMENSIONS INDICATED ARE TO BE CHECKED ON SITE FOR ACCURACY - ANY DISCREPANCIES ARE TO BE COMMUNICATED BACK TO THE ARCHITECT PENDING FURTHER INFORMATION. THIS DRAWING IS PREPARED FOR PLANNING AND BUILDING REGULATIONS ONLY AND NOT A WORKING DRAWING.

project
Mr R Boden
48 Fox's Covert
Fenny Drayton
CV13 6BQ

drawing title
Existing Plans

project number	FC/01	**drawing number**	FC/01/01
drawing revision		**scale**	1:50 @ A1
date	July 2011	**drawn by**	TK
		checked by	