



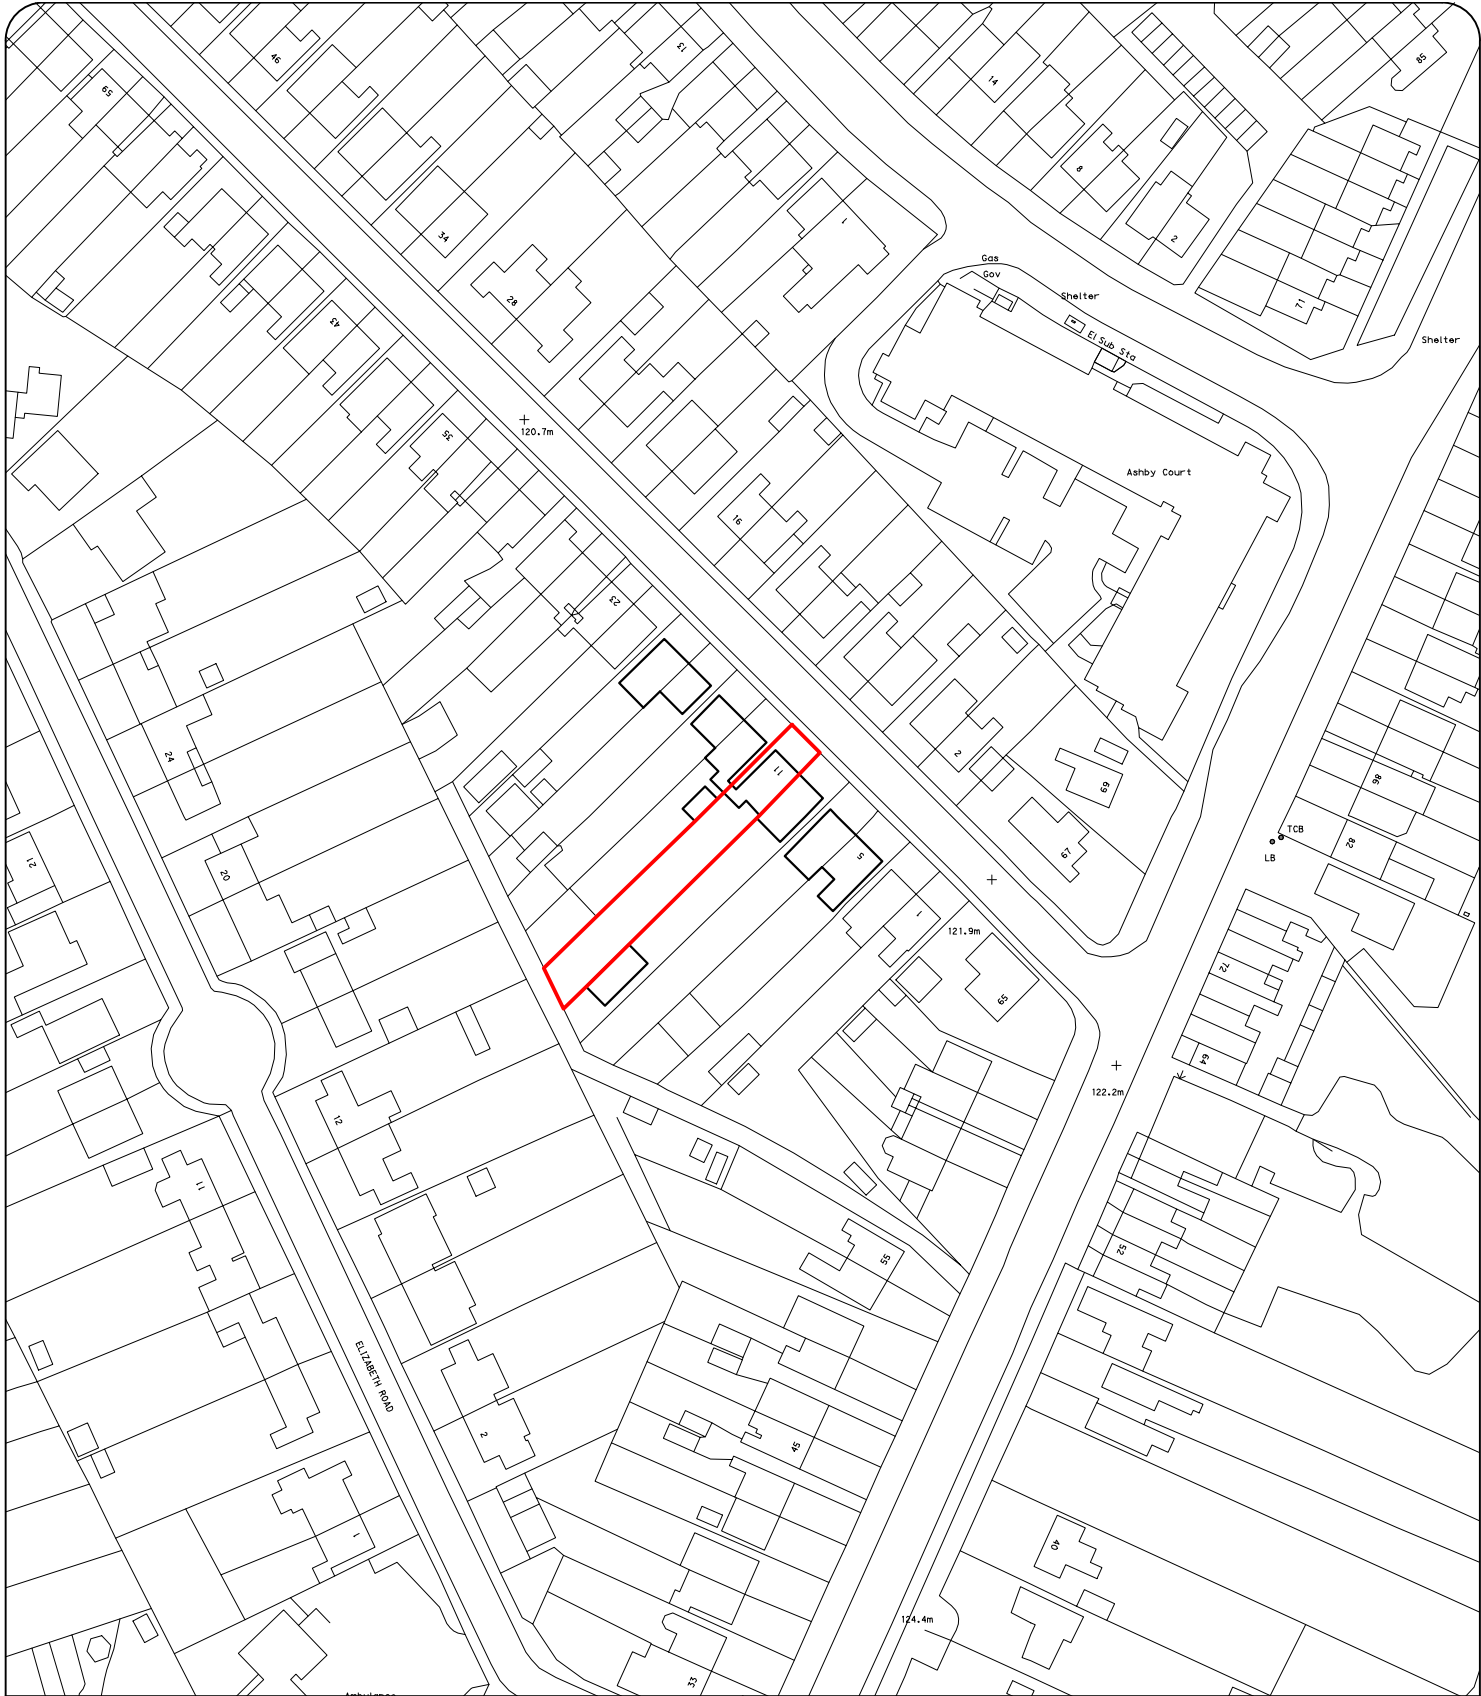

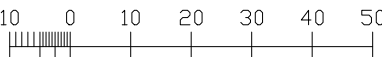

10 0 10 20 30 40 50

Metres



NORTH

revision	initial	Revision notes				date	
drawing		Location Plan					
project		11 Barrie Road					
date	scale	dwg no	001	Rev			
07 08 26	1:1250@A4						

planapp

Vision House
119 Factory Road
Hinckley
LE10 0DP

planapp@gmail.com
07764 840444

planapp

Vision House
119 Factory Road
Hinckley
LE10 0DP

planapp@gmail.com
07764 840444

This drawing must not be copied or reproduced without written permission or consent from planapp. Only figured dimensions to be taken from this drawing, do not scale. The Author of this drawing does not accept any liability for details or information provided by outside organisations. Boundaries are shown for indicative purposes only, all boundaries are to be confirmed by the legal owner.