12 THE RUSHES
MARKFIELD
LEICESTER
LE67 9WW

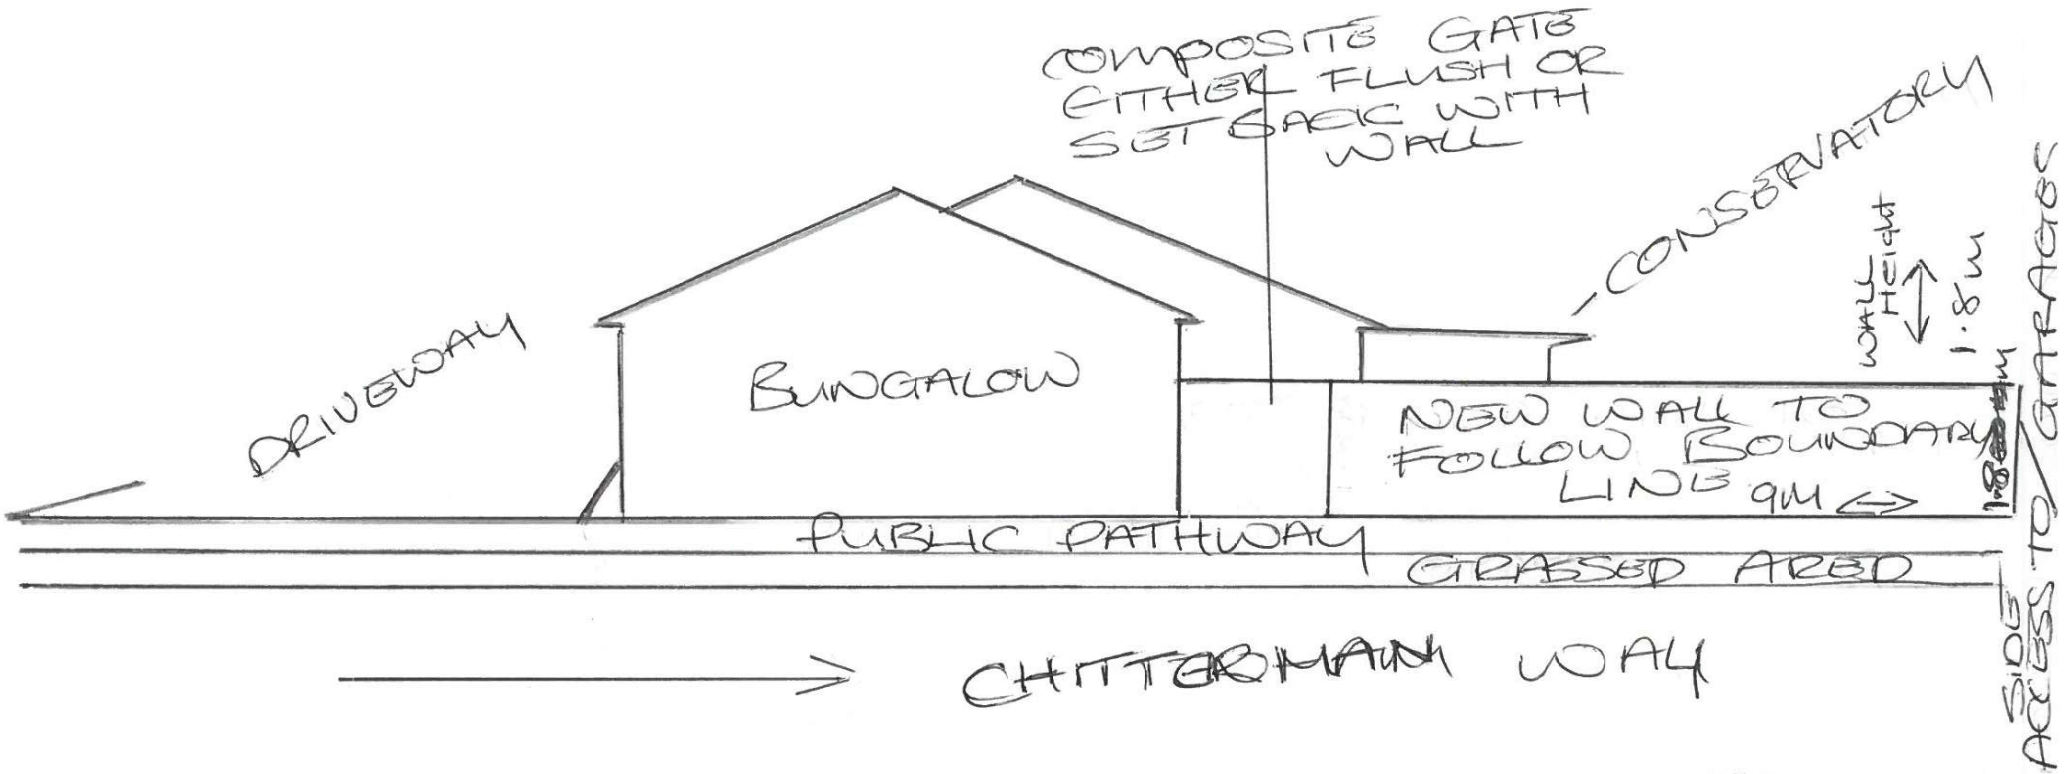

PROPOSED VIEW OF BUNGALOW & WALL FROM EAST FACING POSITION