


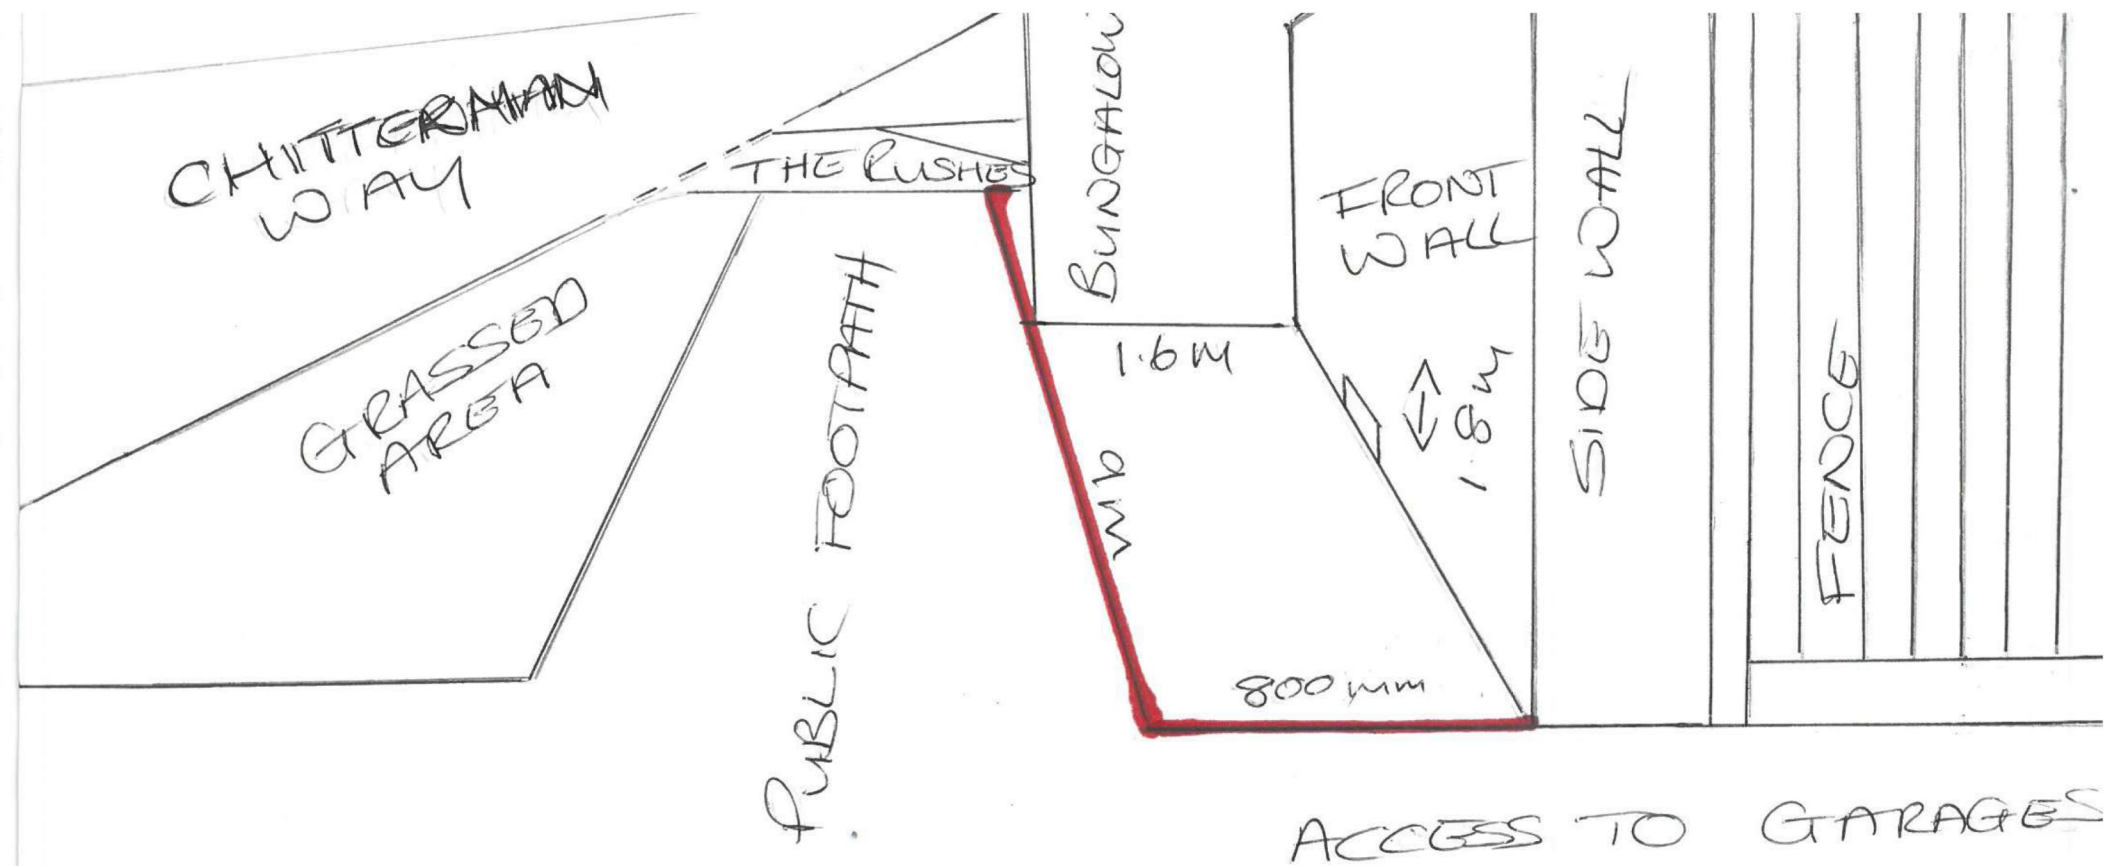

SIDE VIEW OF PRESENT & PROPOSED (IN RED)
my BOUNDARY & WALL

12 THE RUSHES
MARKFIELD
LEICESTER
LE67 9WW