



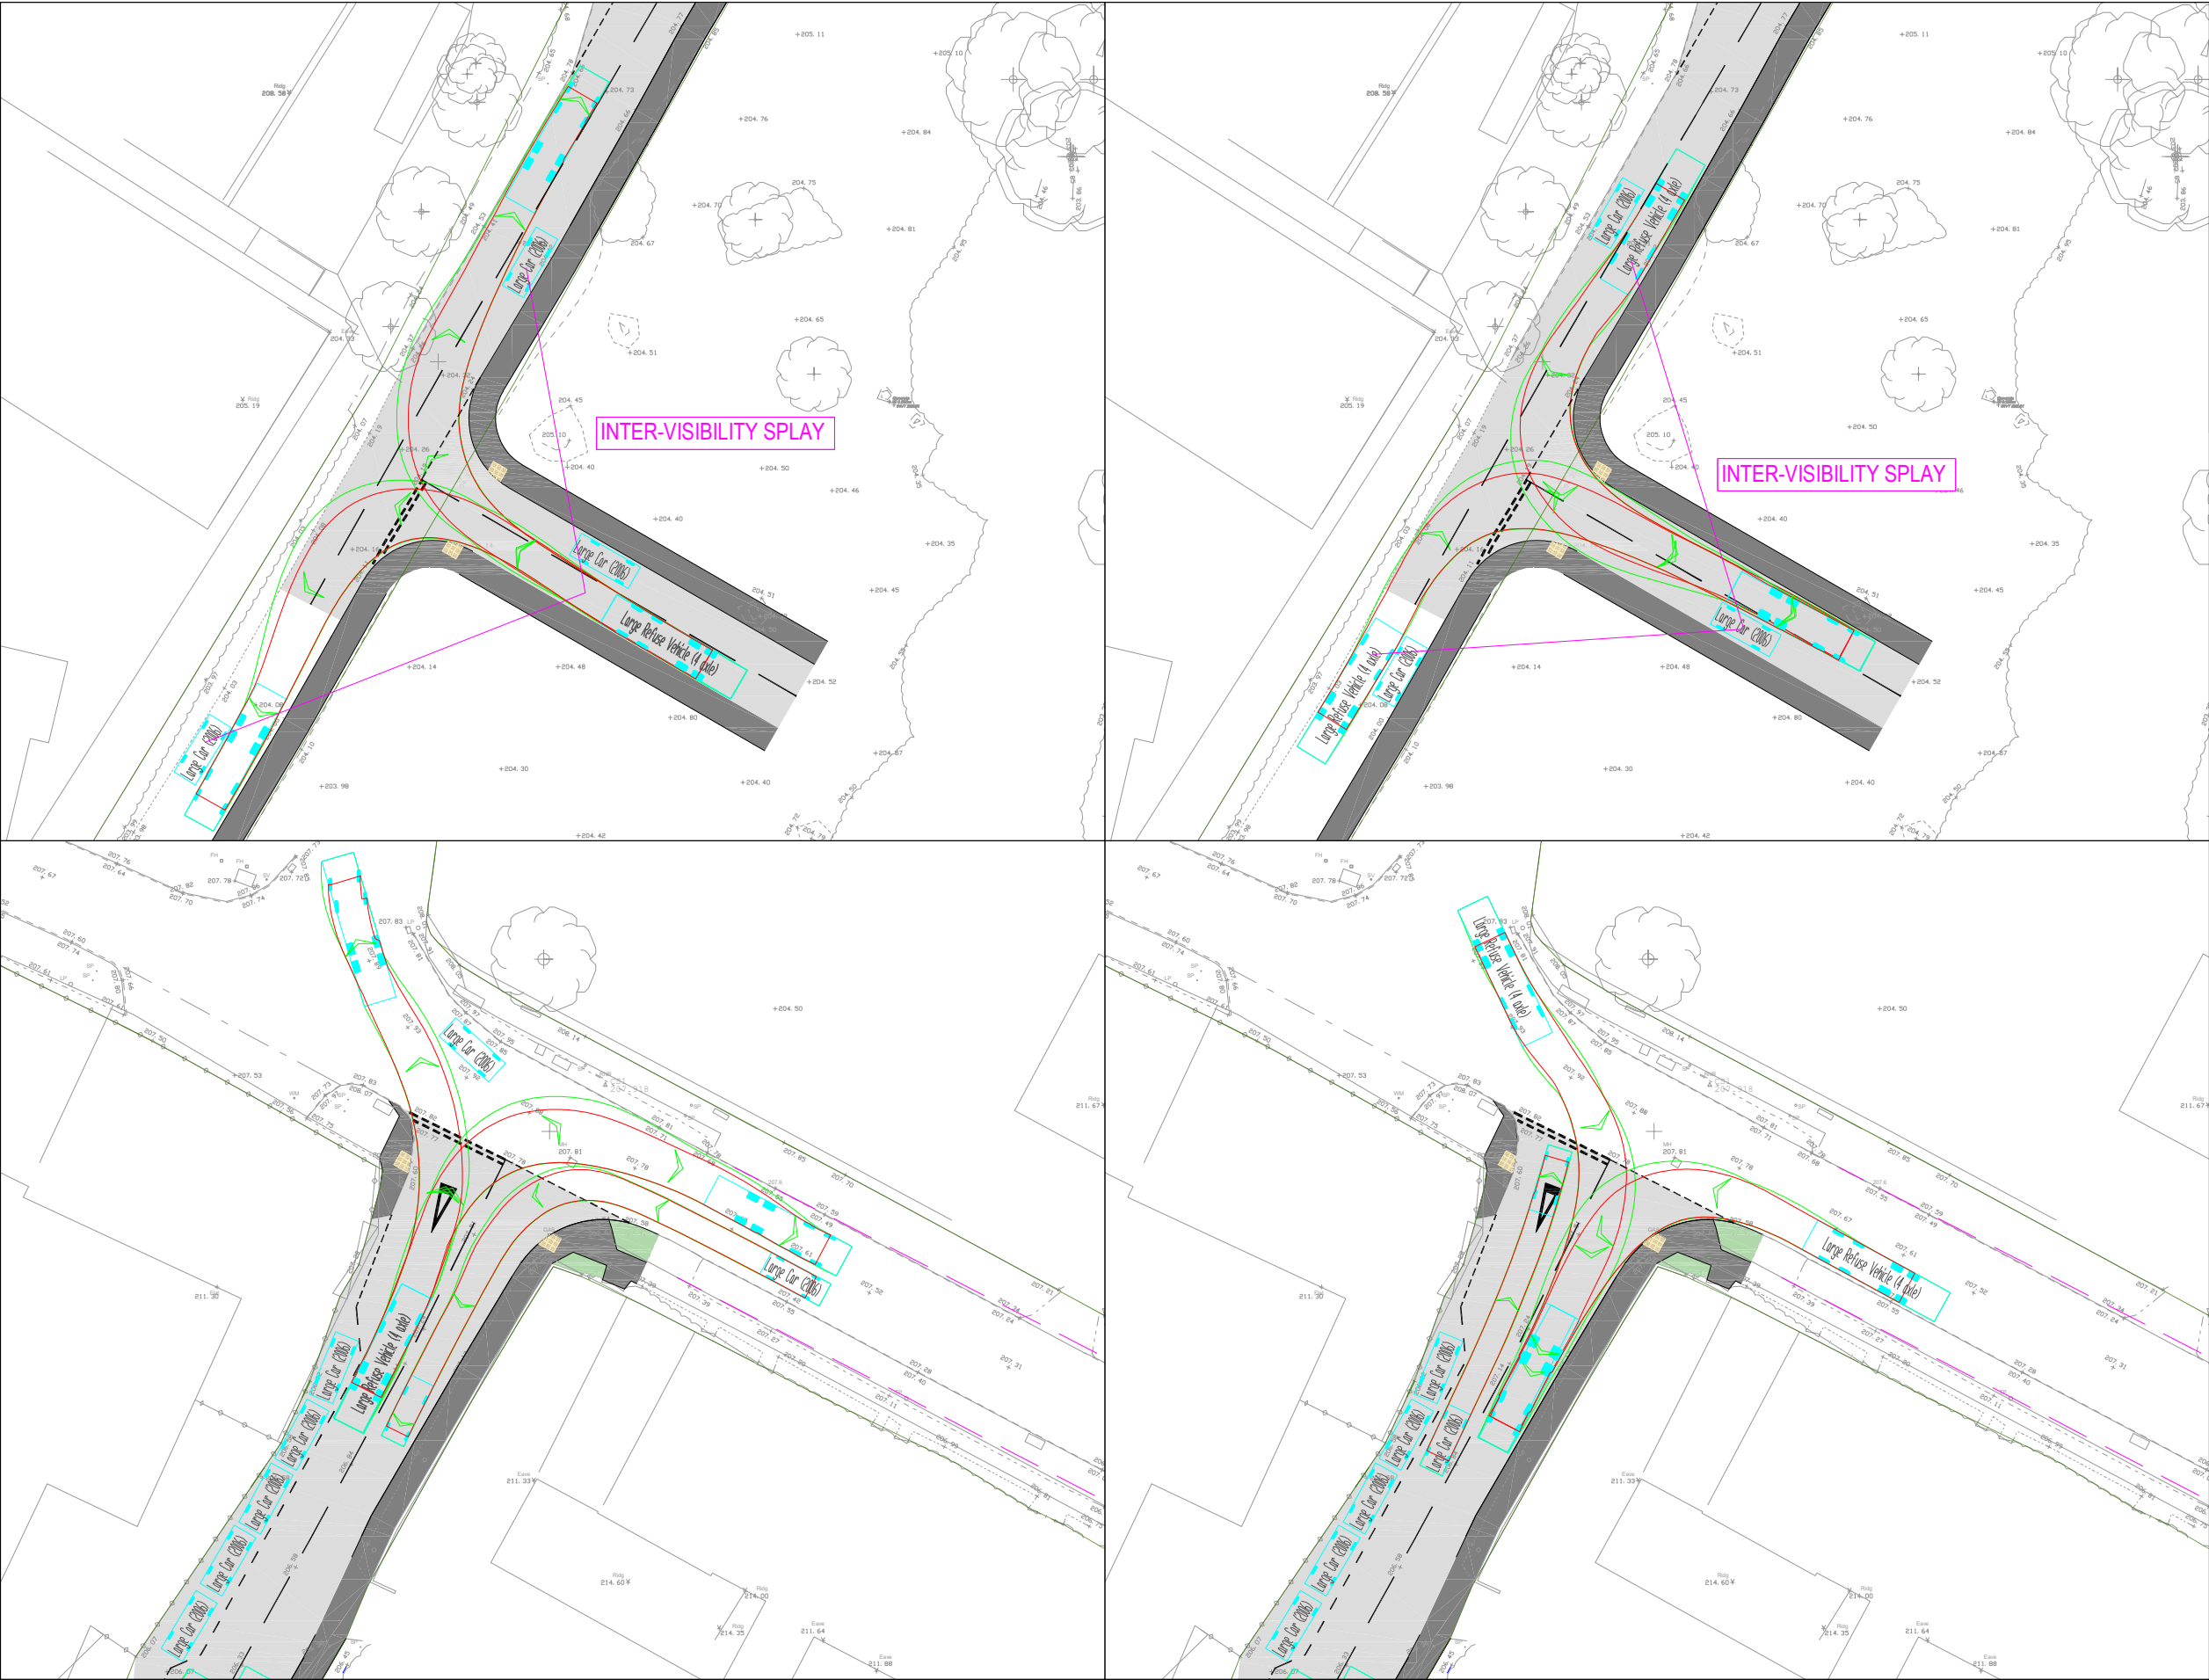

- 1. THIS DRAWING IS NOT TO BE SCALED FOR CONSTRUCTION PURPOSES.
- 2. THE CONTRACTOR SHALL CHECK ALL DIMENSIONS AND LEVELS ON SITE.
- 3. SWEEP PATH ASSESSMENTS UNDERTAKEN AT 15MPH FORWARD SPEEDS

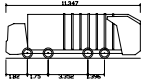

Large Refuse Vehicle (4 axle)
Overall Length 11.347m
Overall Width 3.00m
Track Width 3.00m
Wheel to Wheel Turning Radius 1.330m



Large Car (2006)
Overall Length 5.072m
Overall Width 1.820m
Track Width 1.820m
Wheel to Wheel Turning Radius 4.500m

B	ALTERATIONS FOLLOWING LCC COMMENTS	07.05.26	TG	JP
A	ALTERATIONS FOLLOWING LCC COMMENTS	10.03.26	TG	JP

REV	DESCRIPTION	DATE	BY	AUTH
-----	-------------	------	----	------

RIDGE

CLIENT
GLENALMOND DEVELOPMENTS LTD

PROJECT
HILL LANE
MARKFIELD

TITLE
SWEPT PATH ANALYSIS 01

DRAWN TG	AUTHORISED JP	SCALE 1:500	SHEET SIZE A3	DATE 12.09.25
PROJECT NO. T25596		DRAWING NO. 002		REV B