


1:1000

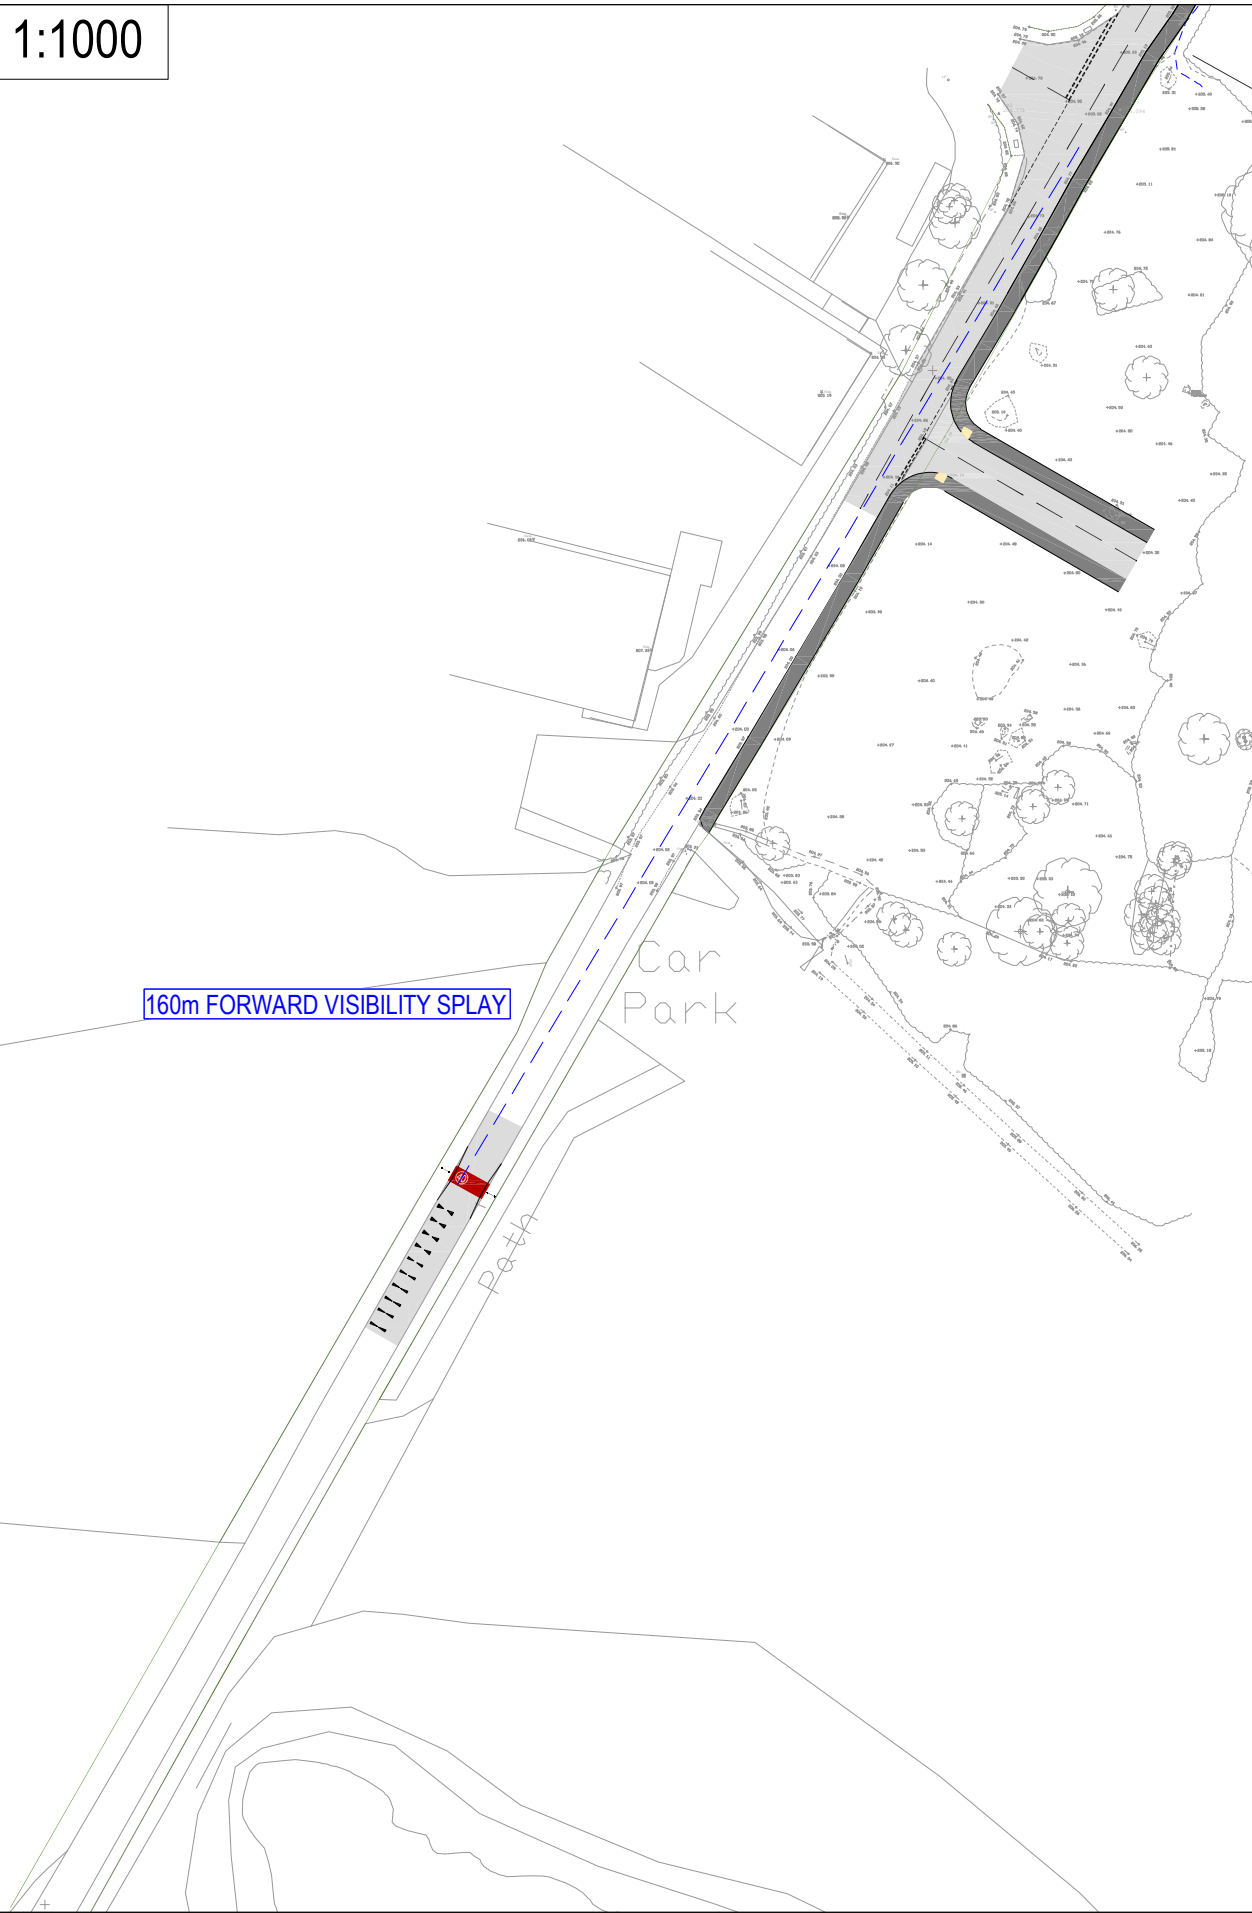

1:500



EXAMPLE OF ENTRY FEATURE

NEW GATEWAY ENTRY FEATURE
ON HILL LANE AND 40MPH S/L WITH
VISUAL CALMING (TBC WITH LHA)

1. THIS DRAWING IS NOT TO BE SCALED FOR CONSTRUCTION PURPOSES.
2. THE CONTRACTOR SHALL CHECK ALL DIMENSIONS AND LEVELS ON SITE.

B	ALTERATIONS FOLLOWING LCC COMMENTS	07.05.26	TG	JP
A	ALTERATIONS FOLLOWING LCC COMMENTS	10.03.26	TG	JP

REV	DESCRIPTION	DATE	BY	AUTH
-----	-------------	------	----	------

RIDGE

CLIENT
GLENALMOND DEVELOPMENTS LTD

PROJECT
HILL LANE
MARKFIELD

TITLE
PROPOSED HILL LANE GATEWAY
FEATURE AND SPEED LIMIT CHANGE

DRAWN TG	AUTHORISED JP	SCALE AS SHOWN	SHEET SIZE A3	DATE 12.09.25
-------------	------------------	-------------------	------------------	------------------

PROJECT NO. T25596	DRAWING NO. 006	REV B
-----------------------	--------------------	----------