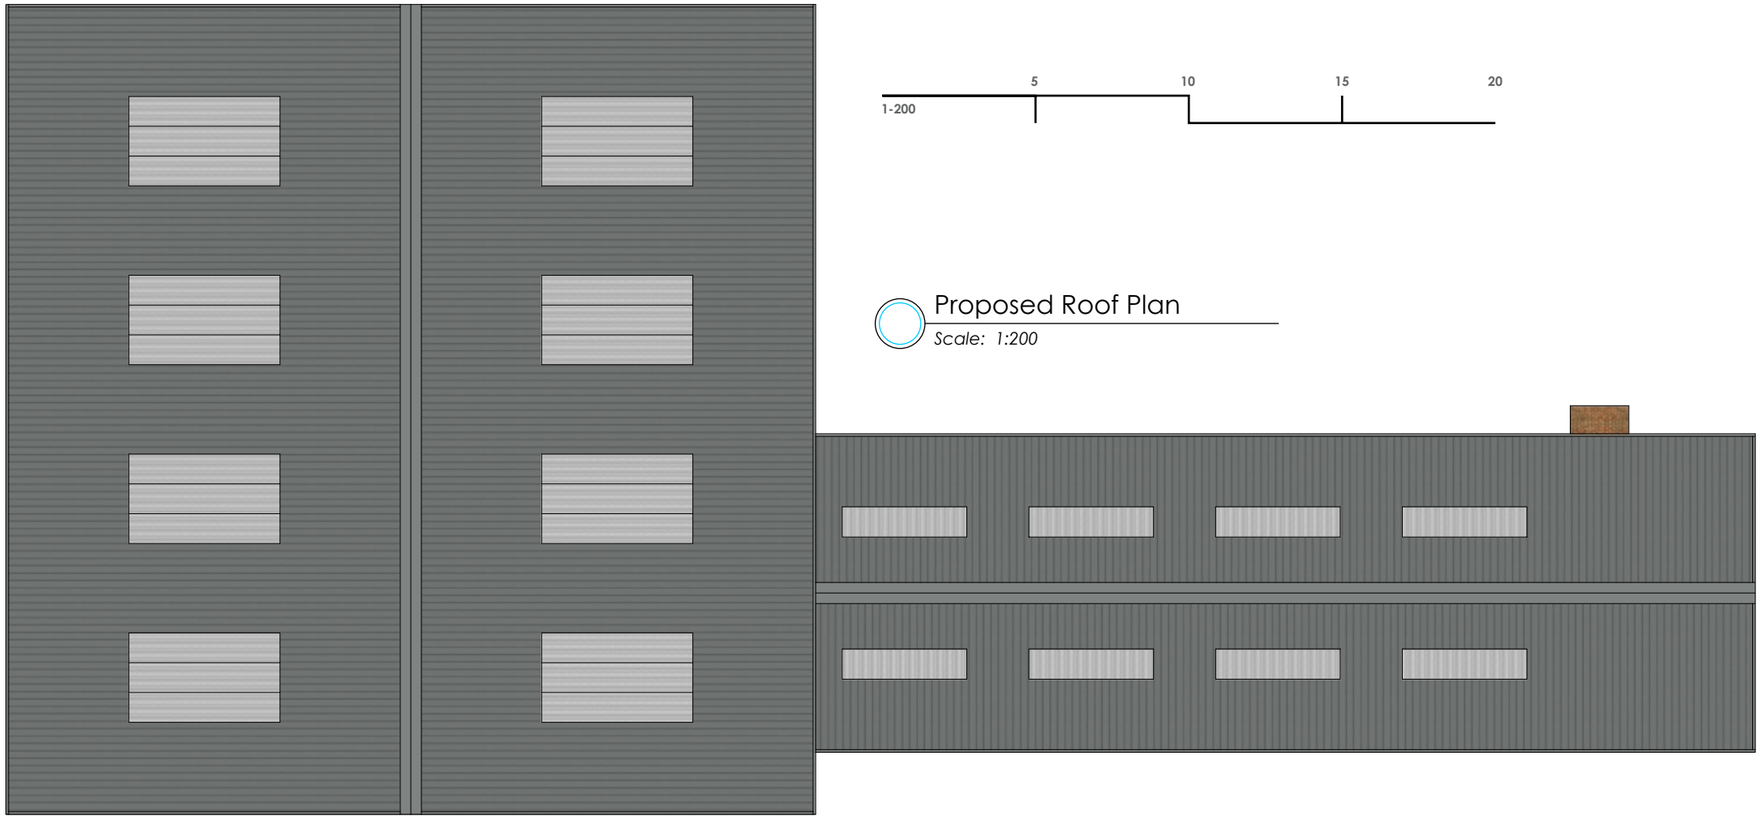

1-200 5 10 15 20

Proposed Roof Plan

Scale: 1:200

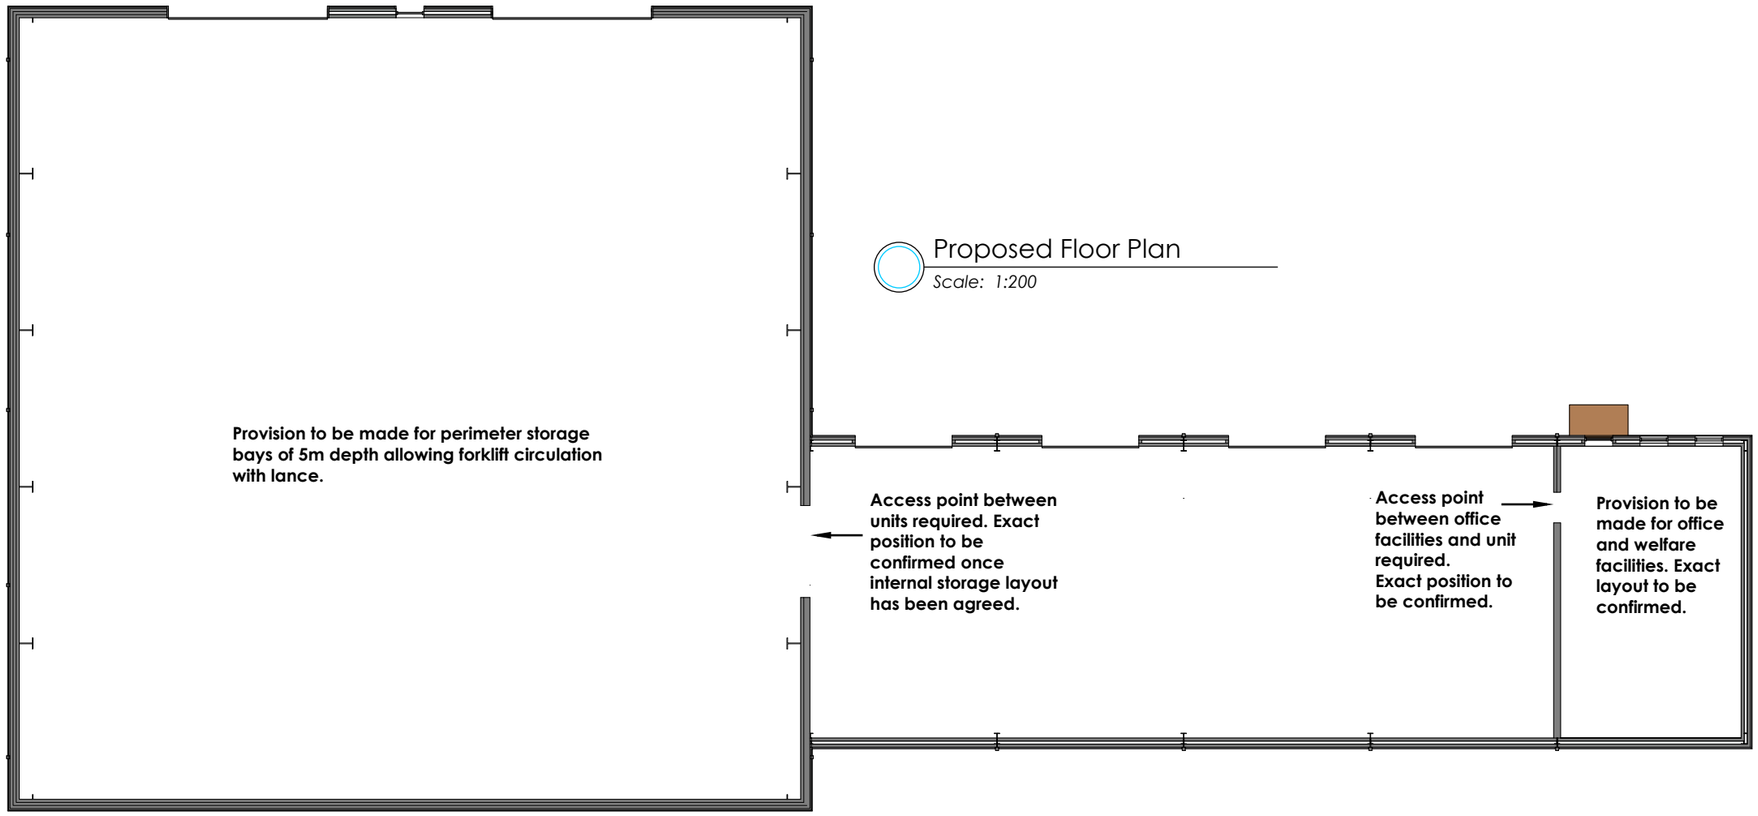

Proposed Floor Plan

Scale: 1:200

yorke Architecture

The Old Snooker Room | Bawtry Road | Blyth
Worksop | S81 8HG

t: 01909 591871
e: chrisyorke@btinternet.com

www.yorkearchitecture.com

Proposed Commercial Unit

Kirkby Moats Farm,
Newbold Road,
Kirkby Mallory

Project

Proposed Roof and Floor Plan

PC504/ 03

Drawing

Date
16.02.2023

Drawn By
TG

Scale
1:200

Sheet Size
A3

Revision
-

All dimensions given are to assist in the pricing of works. It is the responsibility of the person carrying out the works to verify all dimensions on site prior to placing orders or carrying out works.

Note

cabe chartered association of building engineers

Chartered Institute of Architectural Technologists Registered Practice