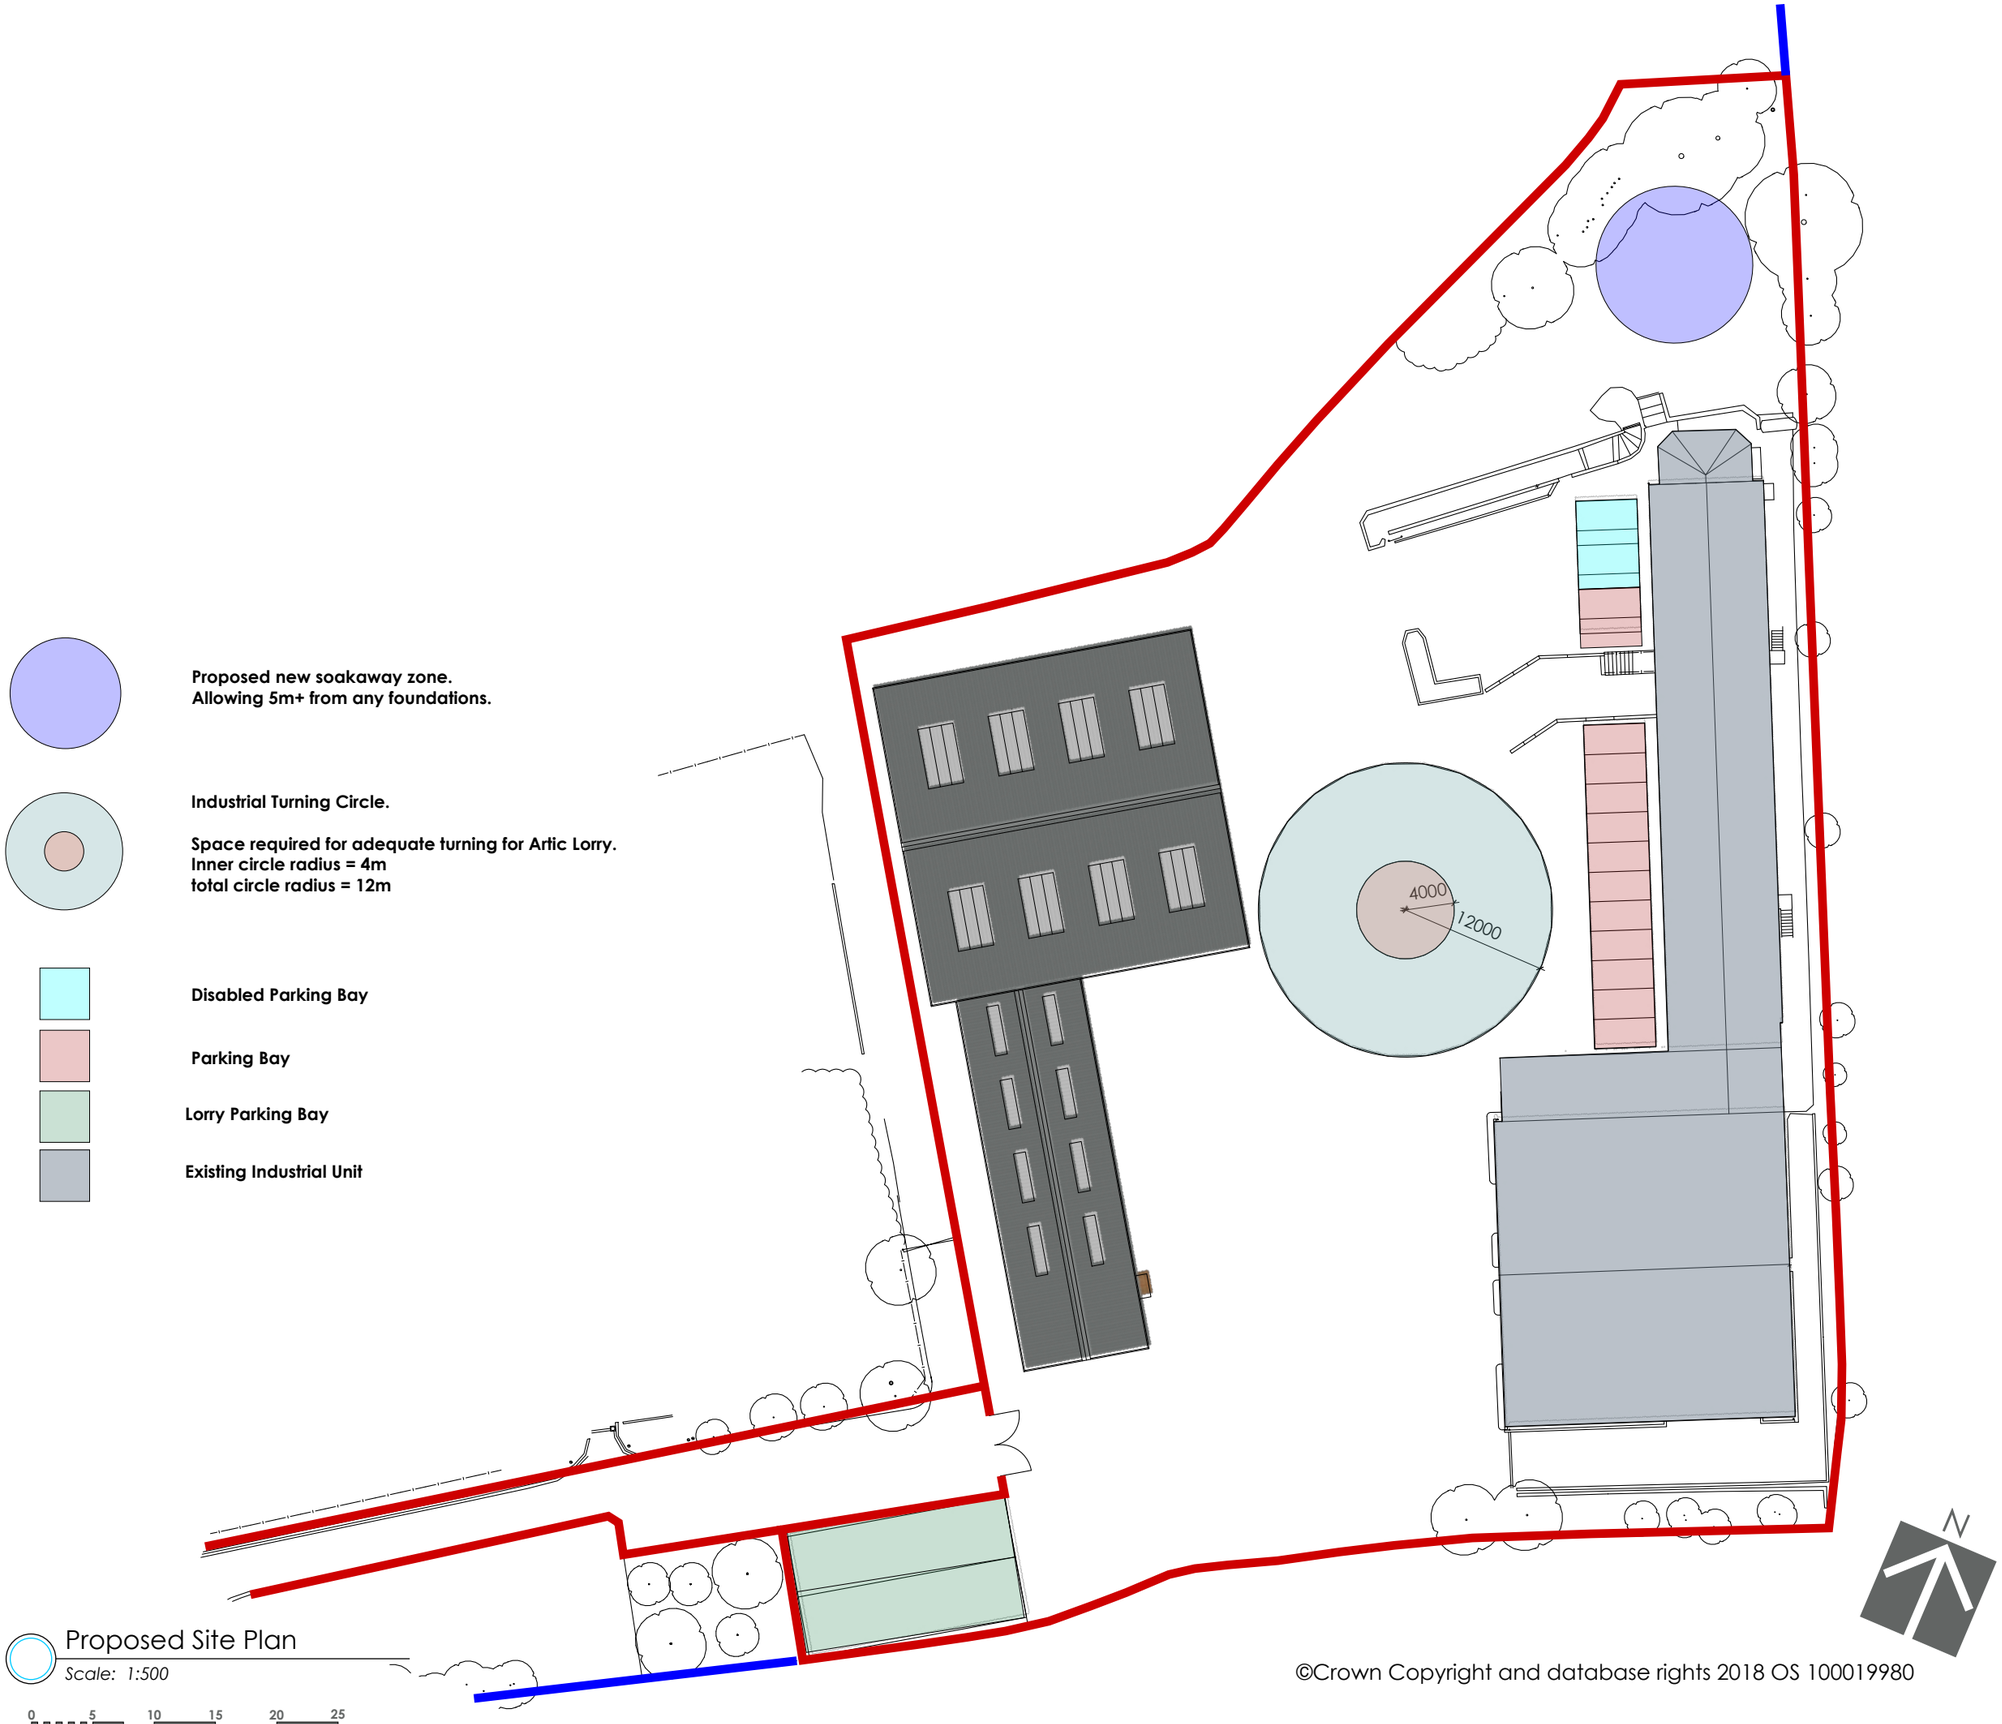

Proposed new soakaway zone.
Allowing 5m+ from any foundations.

Industrial Turning Circle.

Space required for adequate turning for Artic Lorry.
Inner circle radius = 4m
total circle radius = 12m

Disabled Parking Bay

Parking Bay

Lorry Parking Bay

Existing Industrial Unit

Proposed Site Plan

Scale: 1:500

0 5 10 15 20 25
Metres

©Crown Copyright and database rights 2018 OS 100019980

yorke Architecture

The Old Snooker Room | Bawtry Road | Blyth
Worksop | S81 8HG

t: 01909 591871
e: chrisyorke@btinternet.com

www.yorkearchitecture.com

Proposed Commercial Unit

Kirkby Moats Farm,
Newbold Road,
Kirkby Mallory

Project

Site Plan

PC504/ 02

Drawing

Date
09.03.2023

Drawn By
TG

Scale
1:500

Sheet Size
A3

Revision
-

All dimensions given are to assist in the pricing of works. It is the responsibility of the person carrying out the works to verify all dimensions on site prior to placing orders or carrying out works.

Note

cabe chartered association of building engineers
Chartered Institute of Architectural Technologists Registered Practice