


PROPOSED LANDSCAPING AND GARDEN BUILDING, 8, CADEBY COURT, SUTTON LANE, CADEBY.

For G & D CULLEN


SITE LOCATION & BLOCK PLANS
DRAWING REFERENCE GDC.23.CCSC.005A

REVISION A - NORTH POINT
ADDED TO SITE LOCATION &
CONTEXT PLAN. 1:1500 SCALE
B&B ADDED TO BLOCK PLANS
15.03.23. + 1:1250 SCALE ADDED.

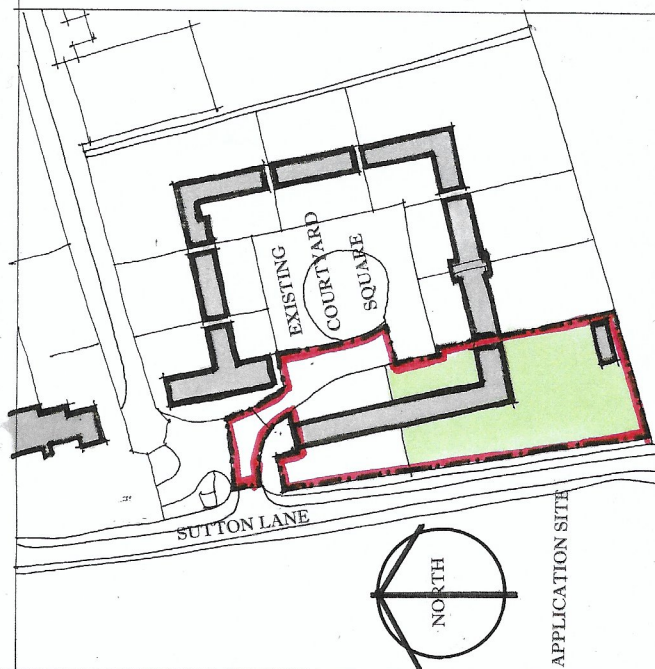


SITE LOCATION & CONTEXT PLAN 1:1250

0 10 20 30 40 50 60 70m
SCALE 1:1250 @ A3 ORIGINAL
[FOR GUIDANCE ONLY]

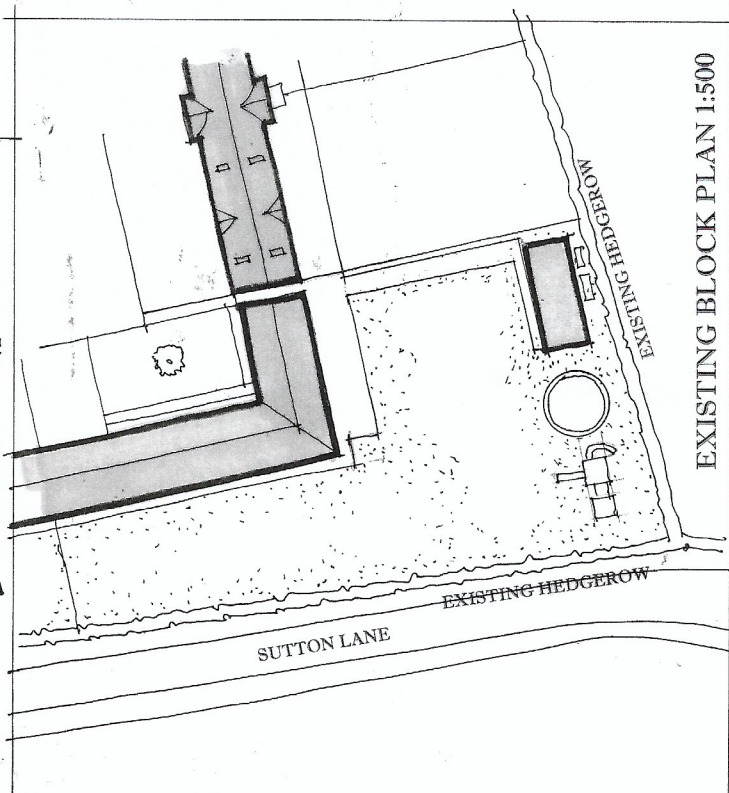

EXISTING BLOCK PLAN 1:500

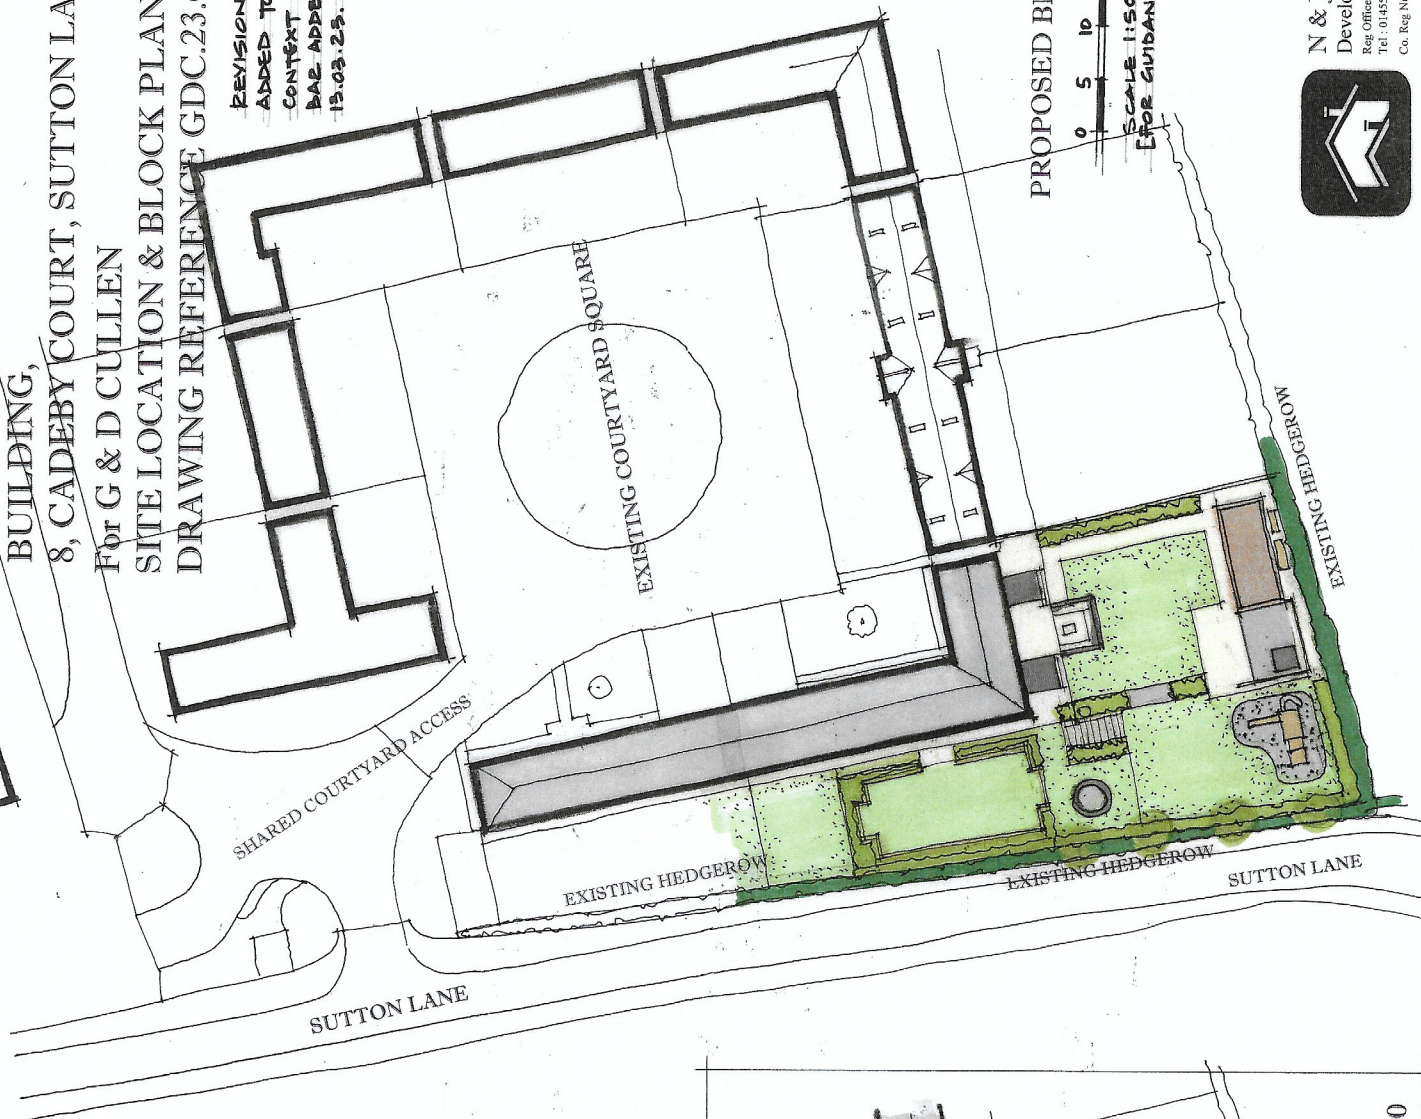

PROPOSED BLOCK PLAN 1:500

0 5 10 15 20 25 30m
SCALE 1:500 @ A3 ORIGINAL -
[FOR GUIDANCE ONLY]



N & JC DESIGN LIMITED
Development Design Consultants
Reg Office: 9 Lancaster Close, Desford, Leics. LE19 9HW
Tel: 01453 824499 Email: njdesign55@gmail.com
Co. Reg No: 0395435
This drawing is Copyright