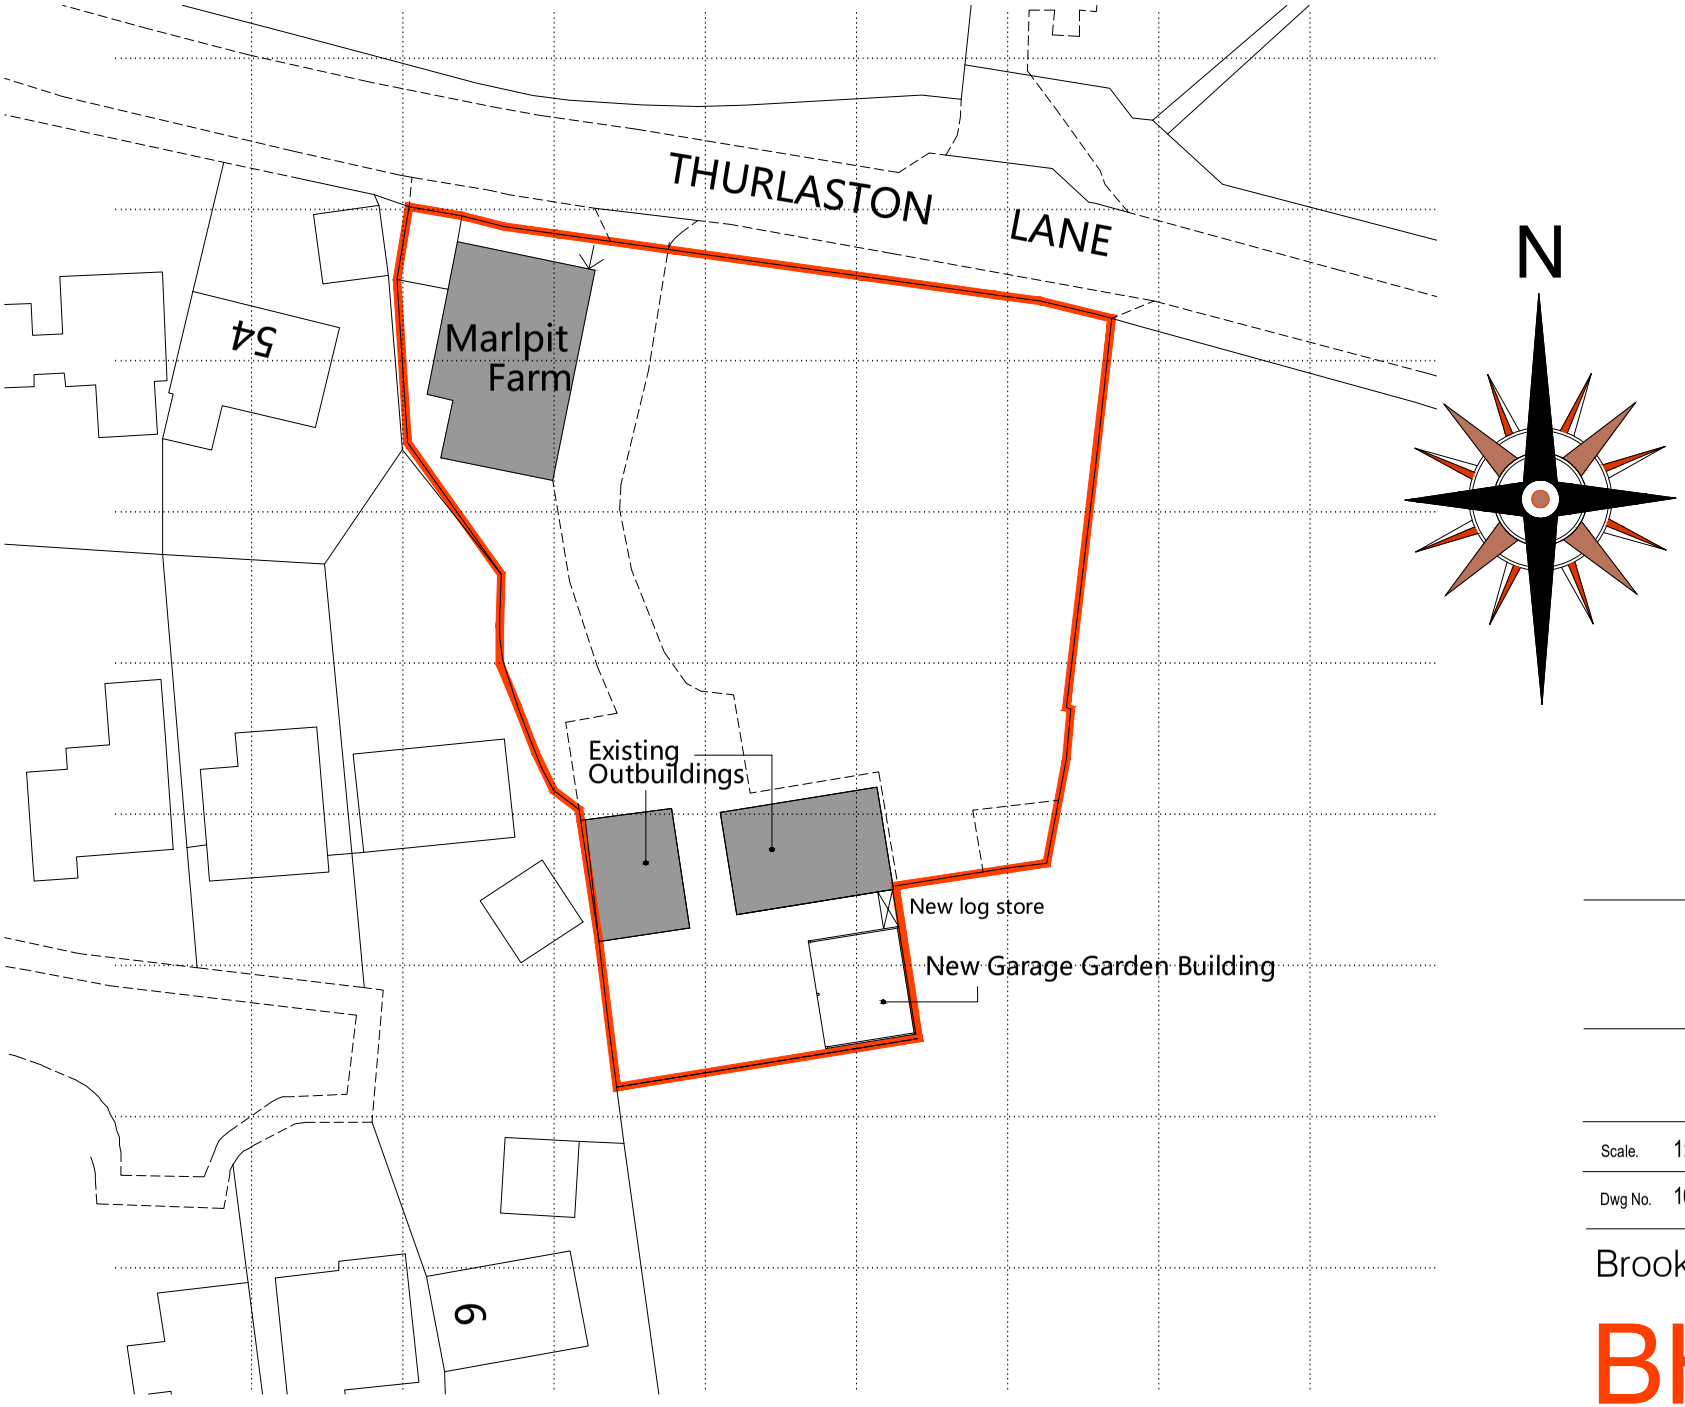

This drawing is protected under the copyright designers & patents act 1988.
plotted dimensions only are to be taken as current information.
All dimensions are to be checked and confirmed on site prior to any works being undertaken.

Site Plan

Marlpit Farm
Earl Shilton

Scale.	1:250@ A2	Date.	March 23
Dwg No.	1002	Revision.	-

Brook House Consulting
BHC
72 Boston Road
Leicester
LE4 1HB
Tel:- 0116 2169415 E mail:- mail@brookhouseconsulting.com