


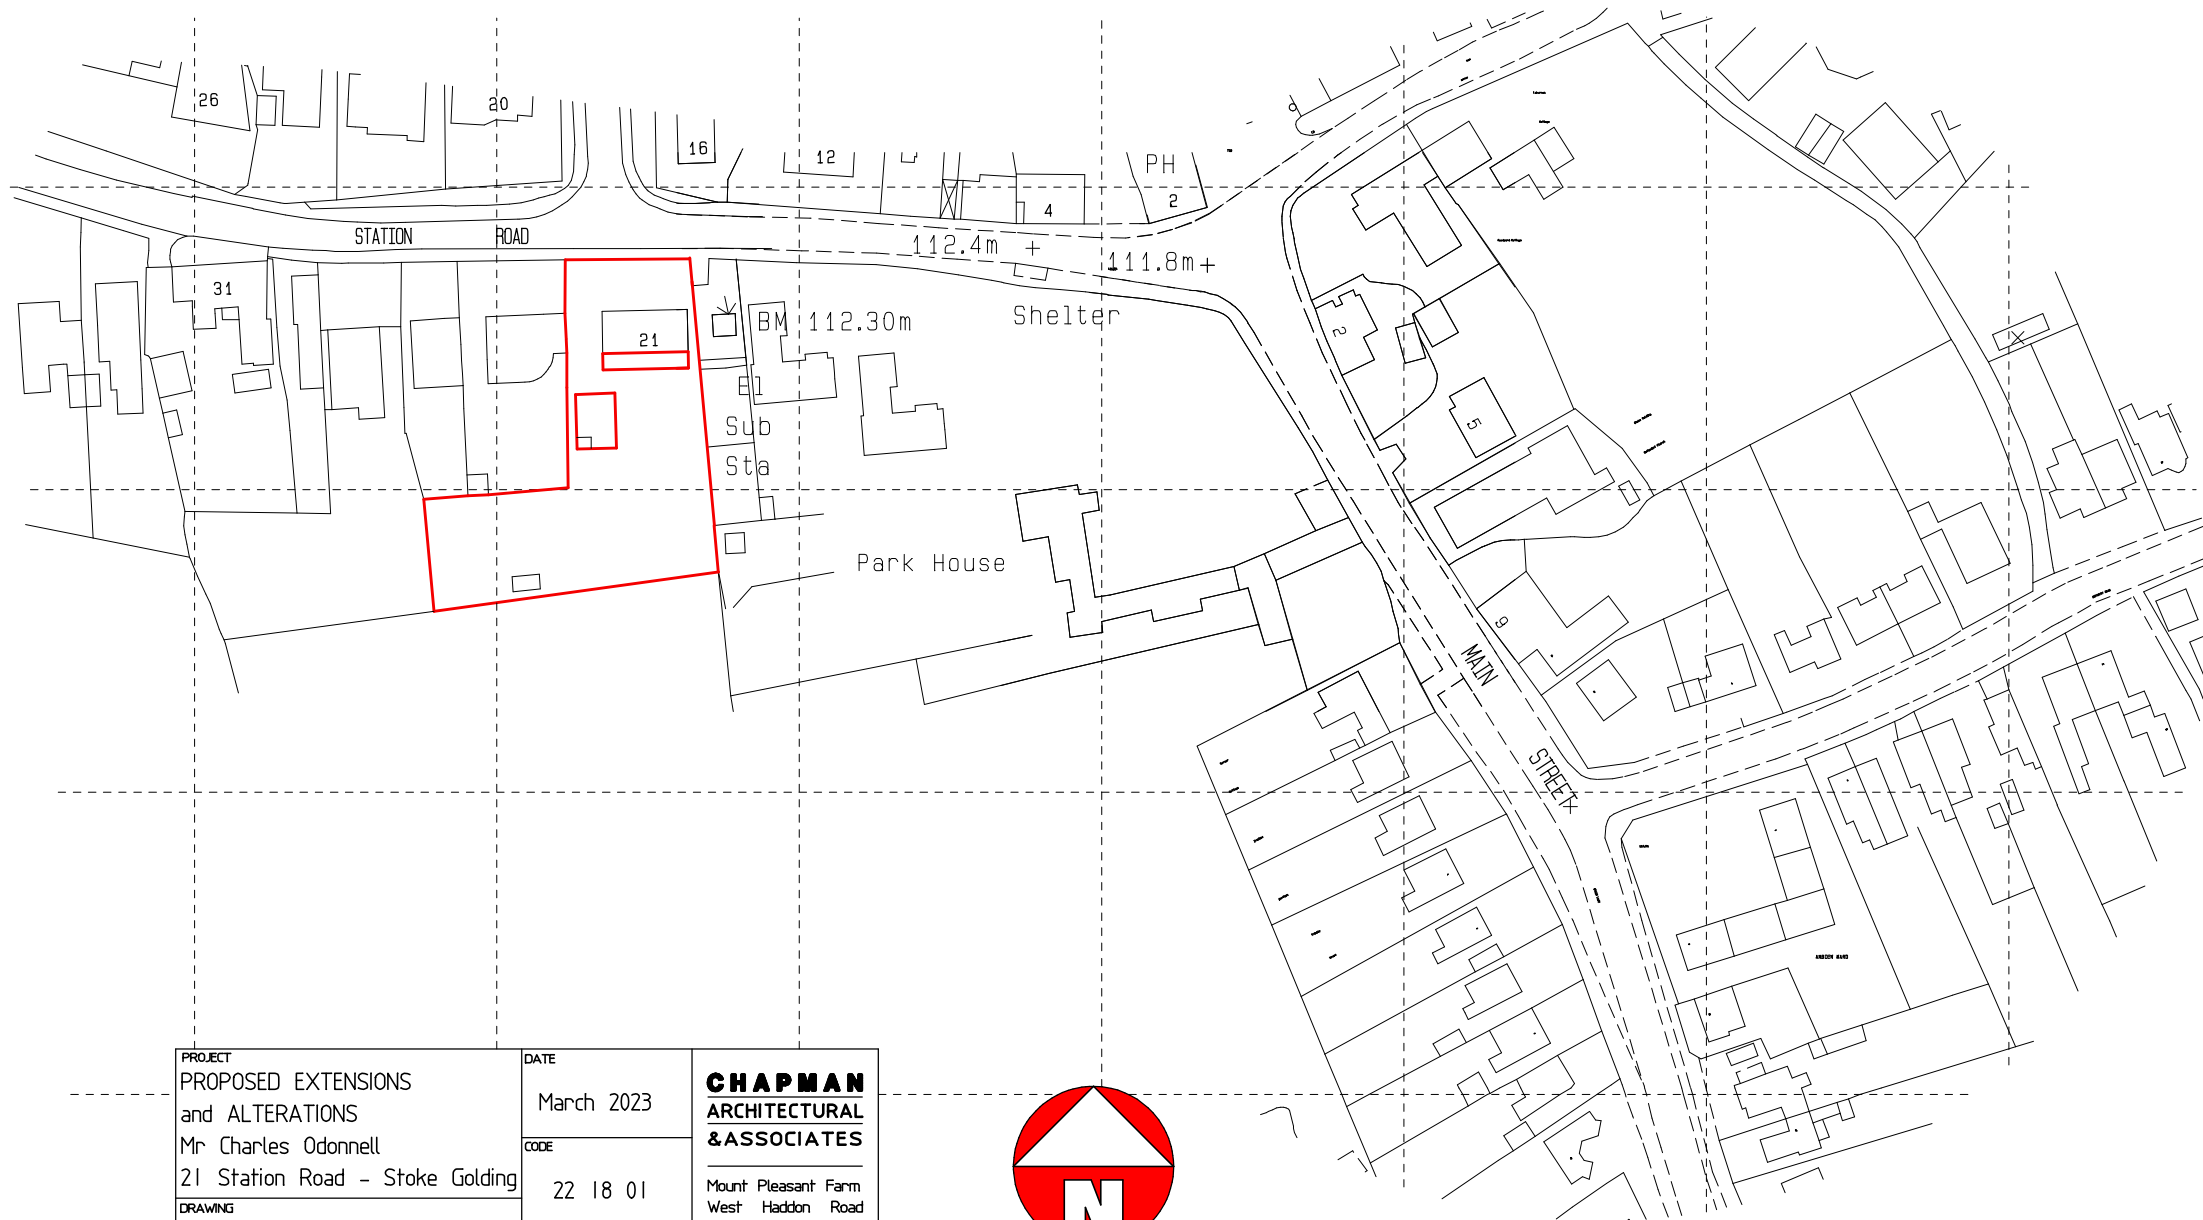

PROJECT	DATE	CHAPMAN ARCHITECTURAL & ASSOCIATES Mount Pleasant Farm West Haddon Road Crick Northants N N 6 7 S Q Tel/Fax:(01788) 823819
PROPOSED EXTENSIONS and ALTERATIONS	March 2023	
Mr Charles Odonnell	CODE	
21 Station Road - Stoke Golding	22 18 01	
DRAWING	SCALE	
LOCATION PLAN	1 : 1250	

