
NORTH

Ordnance Survey®
OS Sitemap®

0 — 50.0m — 100.0m

Scalebar 1:1250

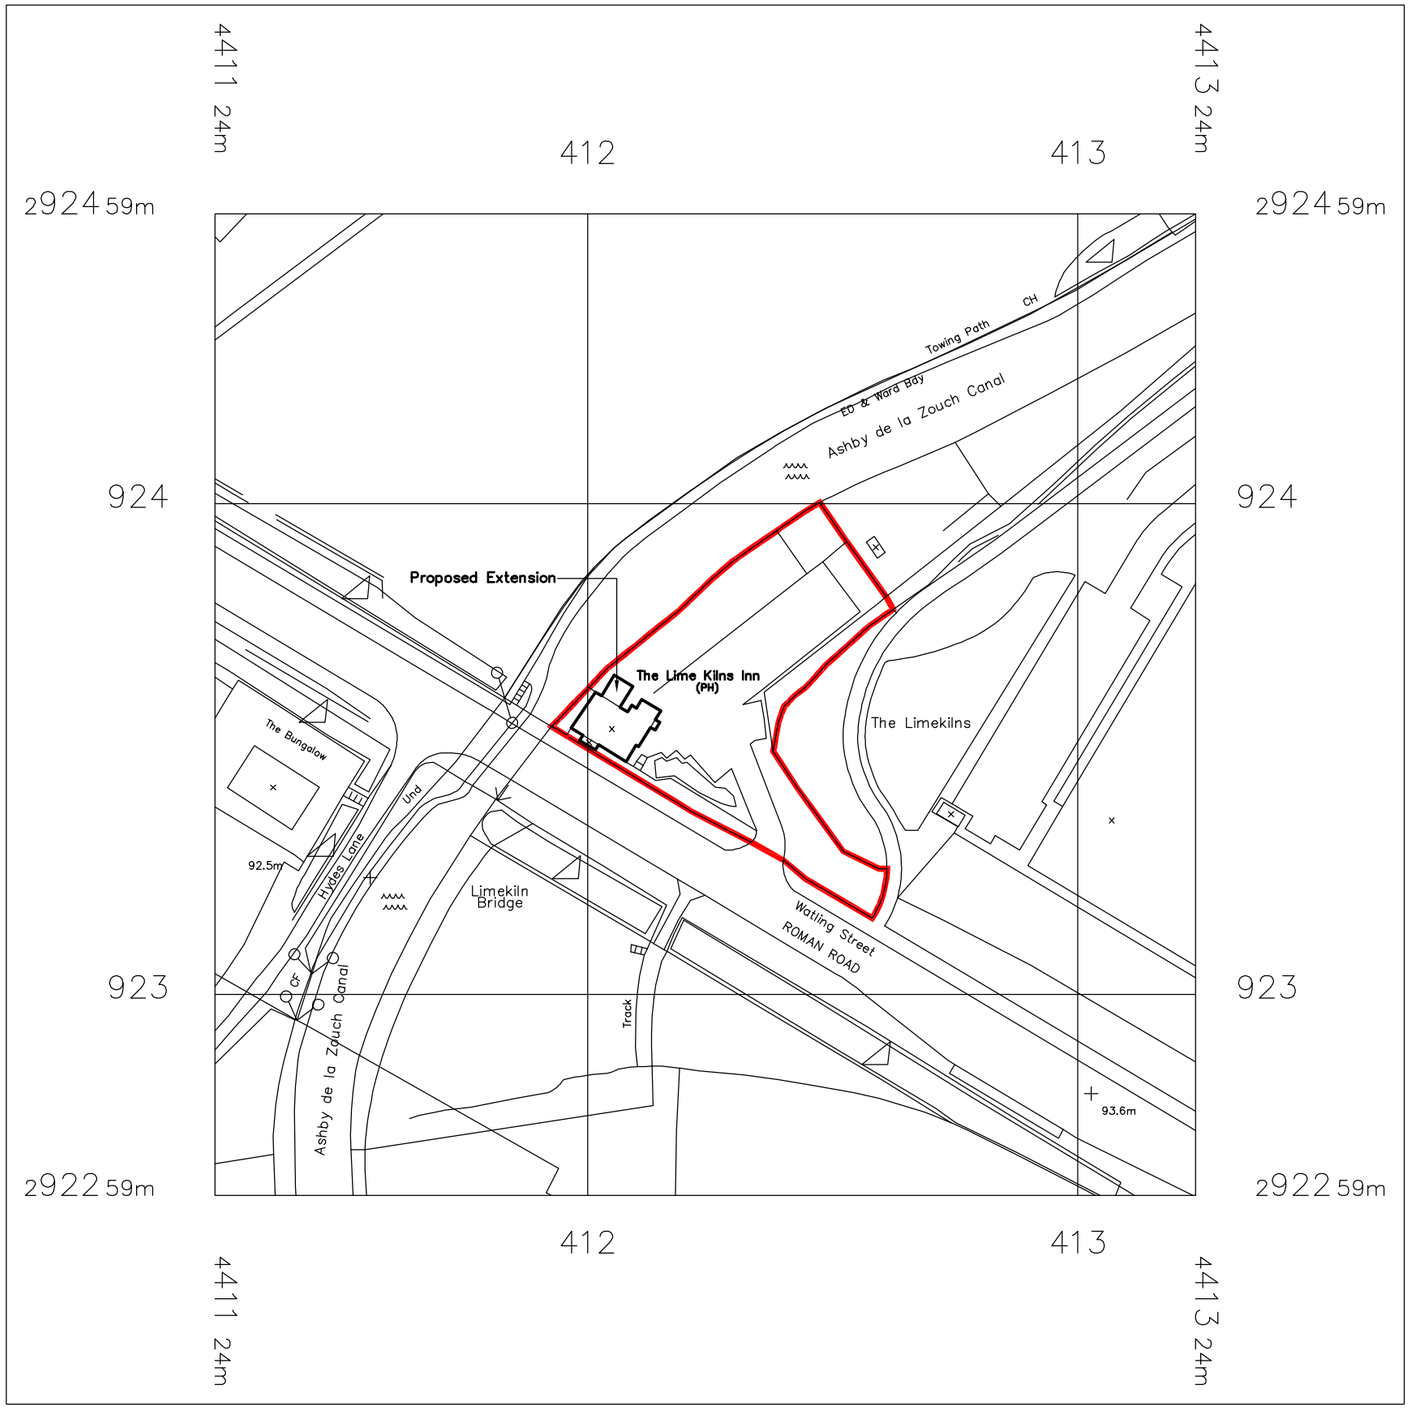

© Crown Copyright 2008
Reproduction in whole or in part is prohibited
without the prior permission of Ordnance Survey.

DO NOT SCALE. WRITTEN DIMENSIONS TO BE USED IN PREFERENCE TO SCALED DIMENSIONS. ALL DIMENSIONS TO BE CHECKED ON SITE BY CONTRACTOR & ALL DISCREPANCIES TO BE REPORTED TO HERON DESIGN.

JOB TITLE

THE LIME KILNS PH
WATLING STREET
BURBAGE
HINCKLEY LE10 3ED

DRAWING TITLE

SITE LOCATION PLAN

SCALE	DRAWING No
1:1250 @ A3	2926/LP
DATE	
22.10.08	
DRAWN BY	
RGC	

HERON DESIGN

QUEEN STREET, NORMANTON, WEST YORKSHIRE, WF6 1AB

T: 01924 893022
F: 01924 896078
E: innovation@herondesign.co.uk
www.herondesign.co.uk