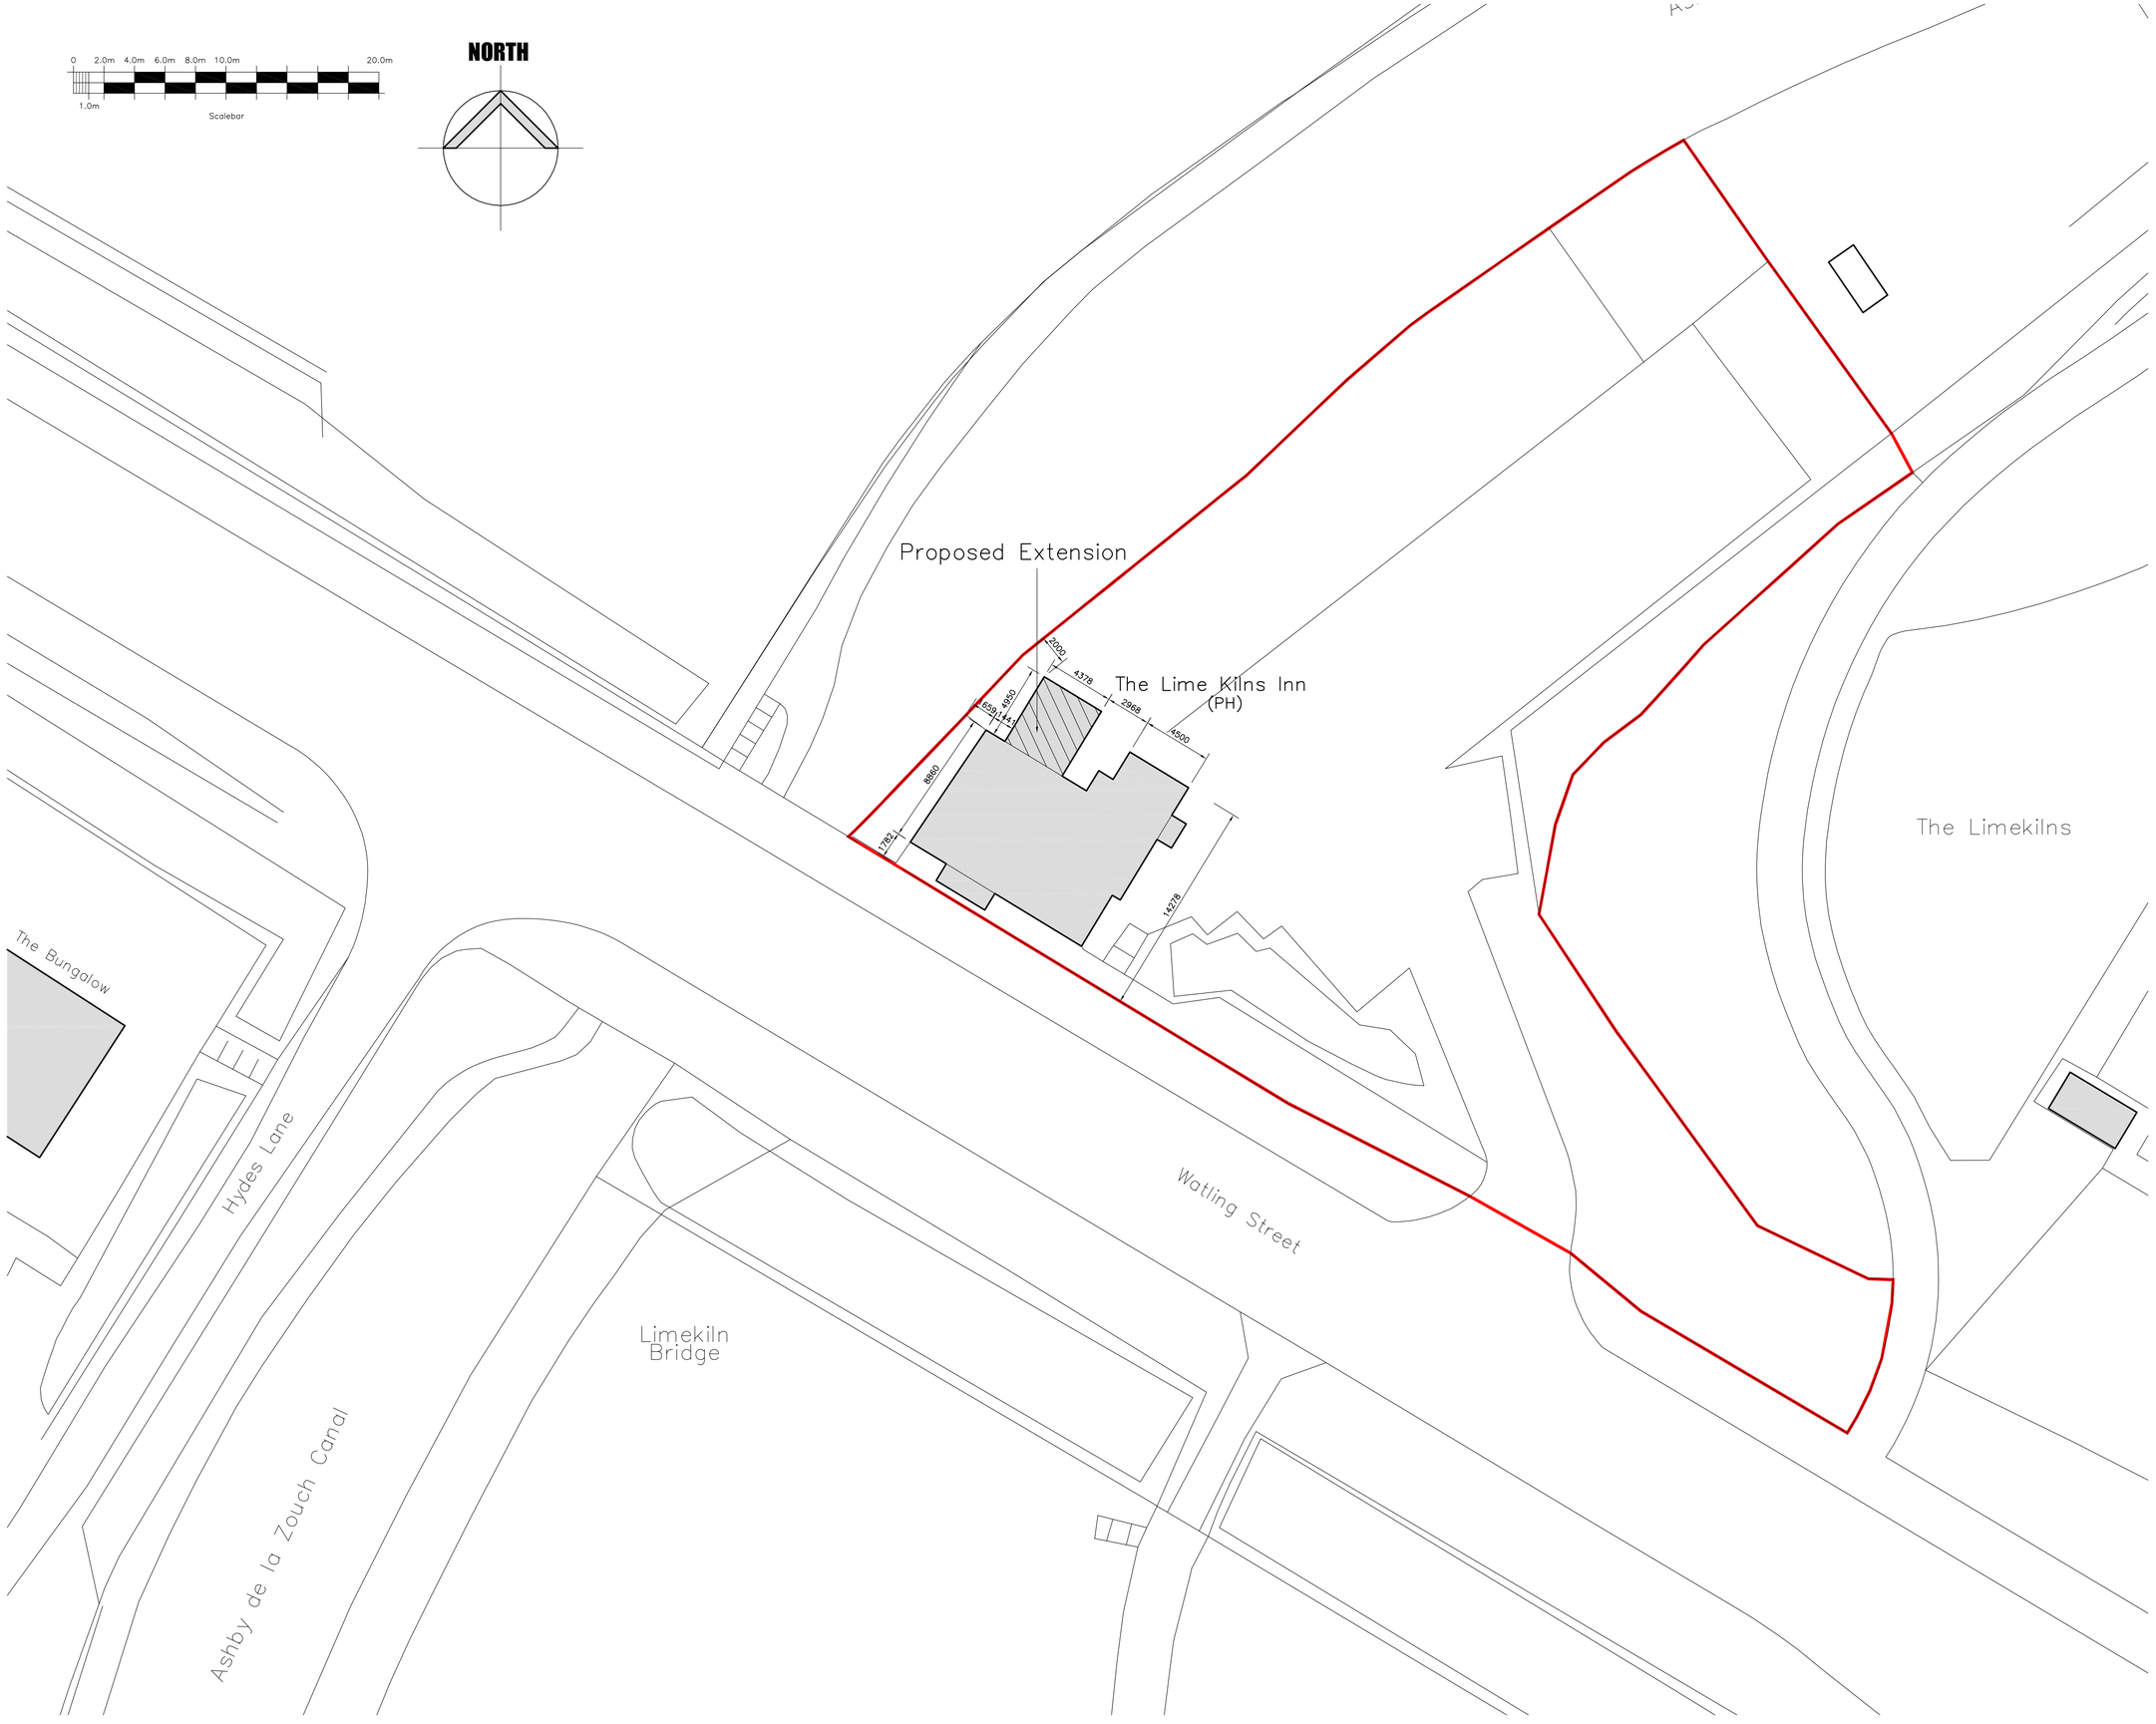


DO NOT SCALE. WRITTEN DIMENSIONS TO BE USED IN PREFERENCE TO SCALED DIMENSIONS. ALL DIMENSIONS TO BE CHECKED ON SITE BY CONTRACTOR & ALL DISCREPANCIES TO BE REPORTED TO HERON DESIGN.

JOB TITLE

THE LIME KILNS PH
WATLING STREET
BURBAGE
HINCKLEY LE10 3ED

DRAWING TITLE

BLOCK PLAN

SCALE	DRAWING No
1:200 @ A1	2926/BP
DATE	
22.10.08	
DRAWN BY	
RGC	

HERON DESIGN
QUEEN STREET, NORMANTON, WEST YORKSHIRE, WF6 1AB
T: 01924 893022
F: 01924 896078
E: innovation@herondesign.co.uk
www.herondesign.co.uk