


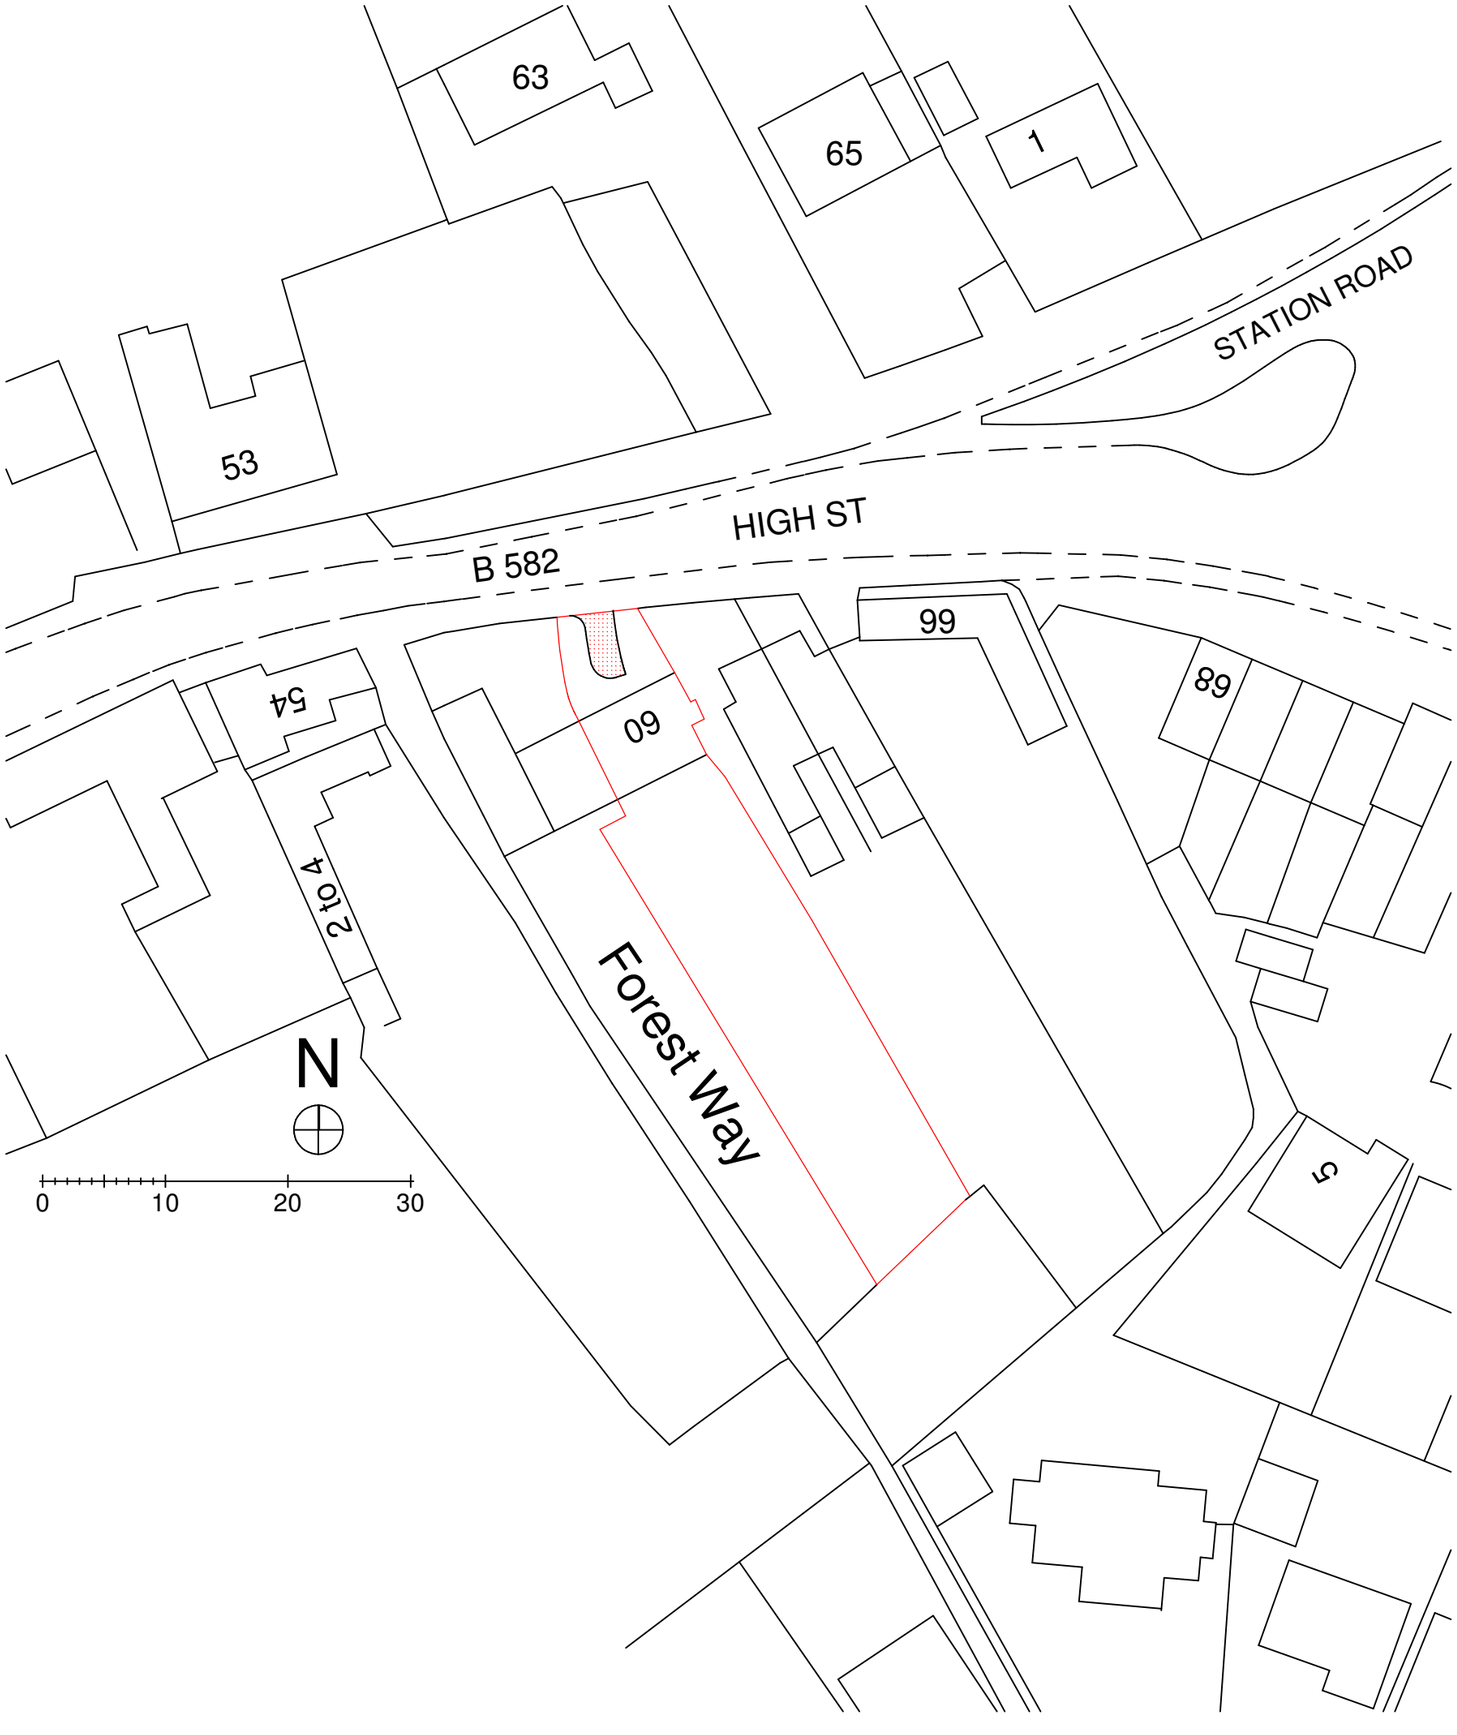


©The **DRAWING ROOM**
(ARCHITECTS) Ltd
Director MALCOLM A. GOODALL.
130 Moat Street, Wigston, Leicester. LE18 2GE.
tel:-(0116) 288 0111. fax:-(0116) 288 0222.
*e-mail:- info@tdrarchitects.co.uk* *web site:- www.tdrarchitects.co.uk*

**Job Title:-**
Proposed Alterations to 60 High Street
Desford, Leicestershire. LE9 9JF

**Client:-**
Mr Luke Vujovic

**Scale:-** 1:500 & 1:1250

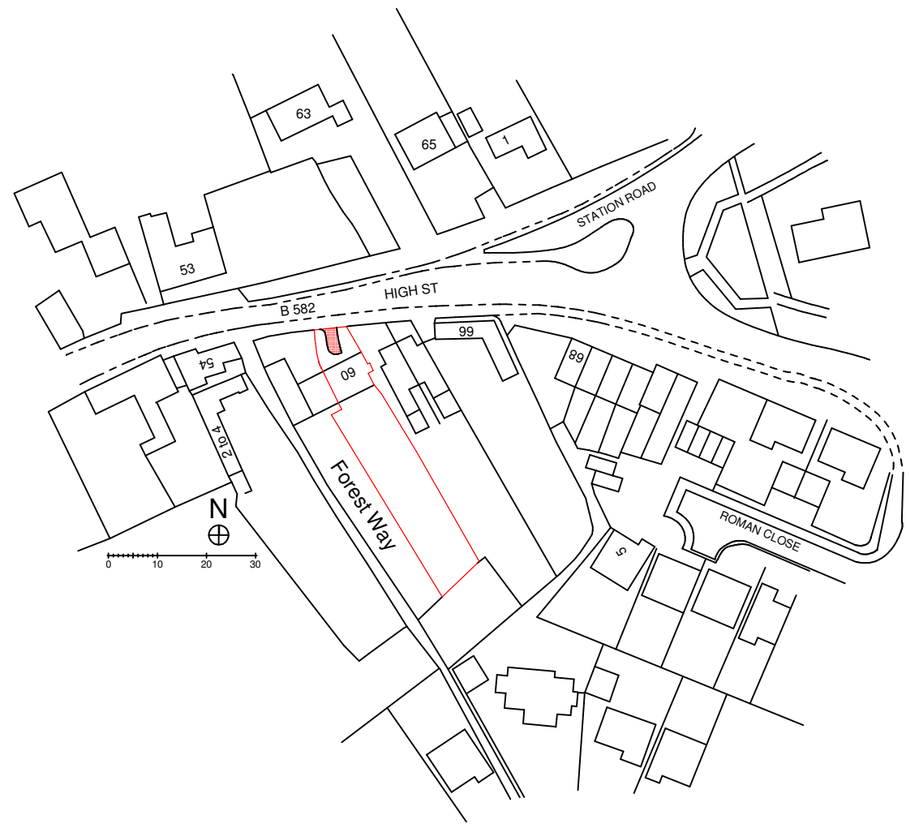**Date:-** June 2009

| **Drawing Title:-** | **Drawing No.** | **Rev** | **Checked** |
|---|---|---|---|
| Site & Location Plans | 1545-03-A3 | | |