



licence number 100022432

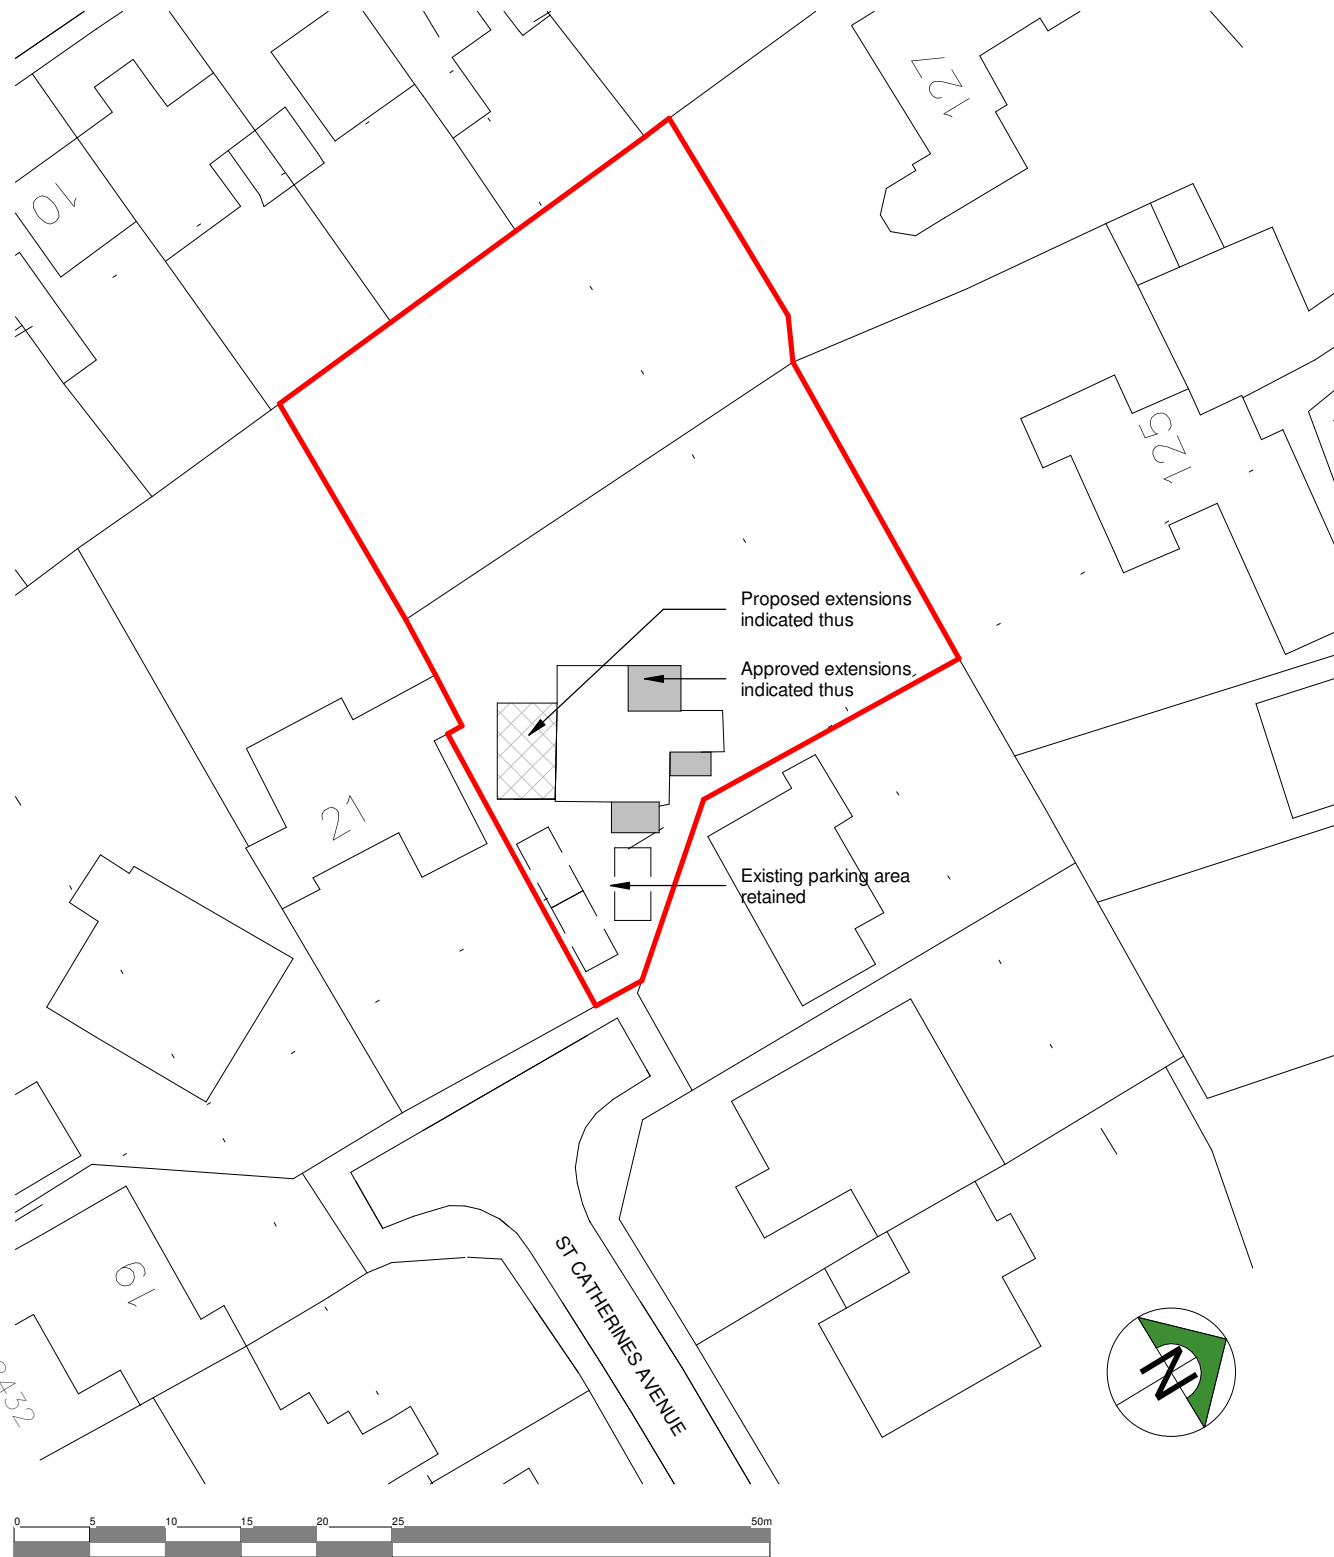

Block plan

Scale - 1:500

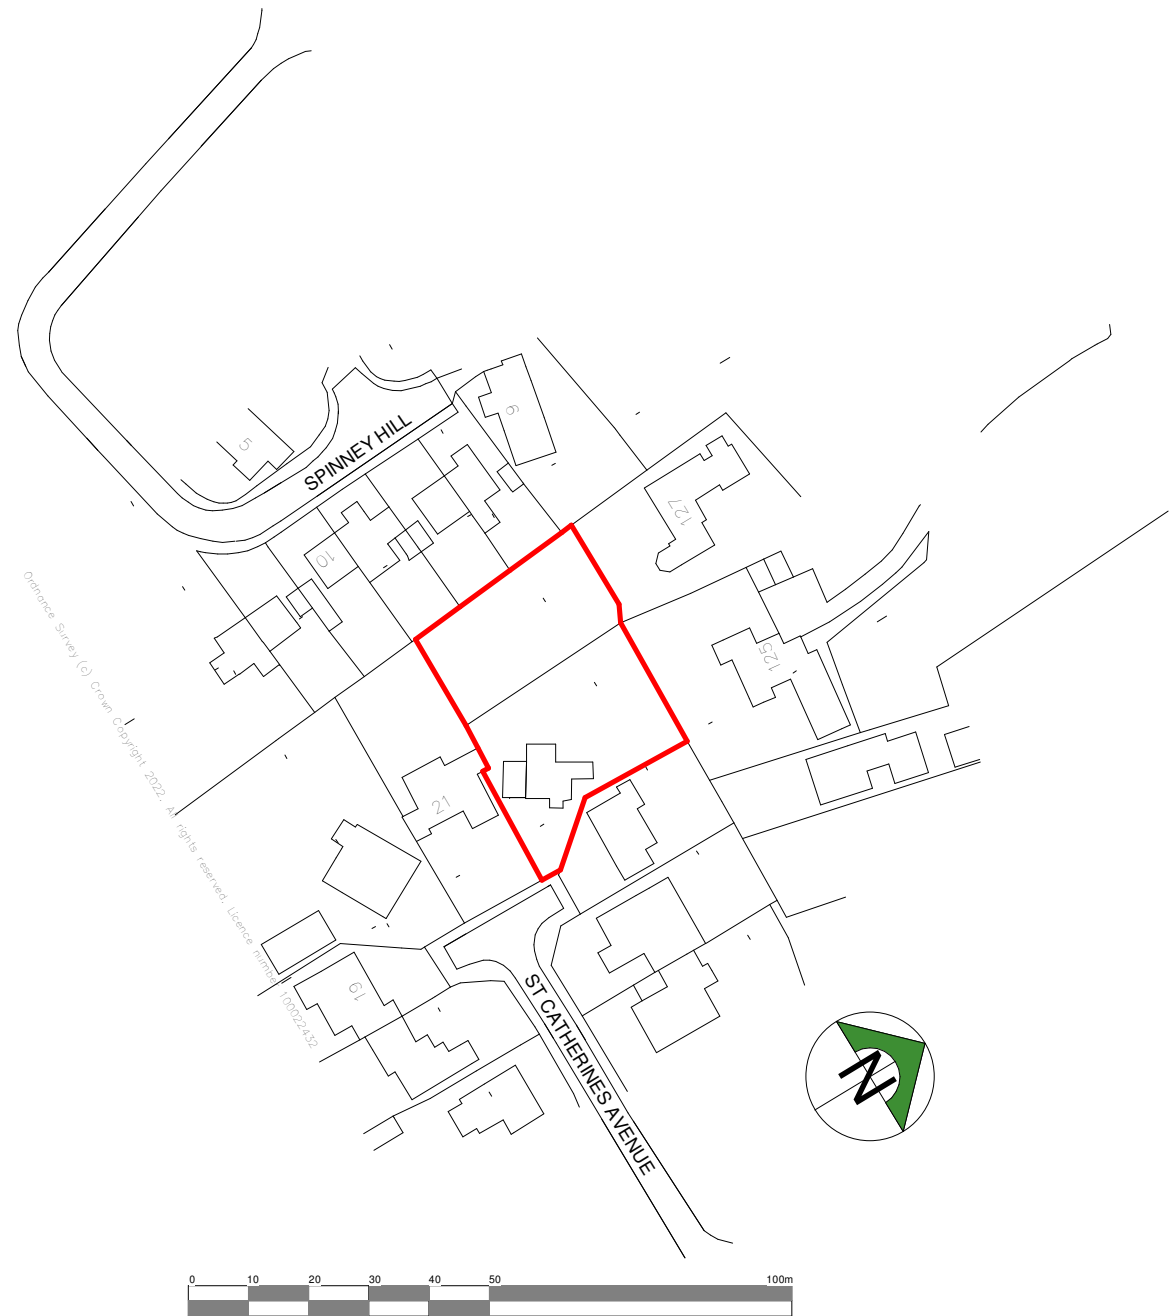

Site location plan

Scale 1:1250

Client Mr & Mrs Greenfield				hayward ARCHITECTS LTD	
Project Extensions and alterations 22 St Catherines Ave Market Bosworth		Scale As noted	Sheet A3		
Drawing Location and Block Plan		Date April 2022		Job No. 22/04	19 Station Road Hinckley Leicestershire LE10 1AW Tel: 01455 635 665 Fax: 01455 618 971 www.hayward-architects.co.uk
		Author ZLM	Checked by -	Drawing No. 04a	
THE COPYRIGHT OF THIS DRAWING IS VESTED IN HAYWARD ARCHITECTS LTD. REPRODUCTION IN ANY FORM, EITHER IN WHOLE OR IN PART IS FORBIDDEN WITHOUT THE PRIOR WRITTEN PERMISSION OF THE COPYRIGHT HOLDER. DO NOT SCALE FROM DRAWING AND ONLY FIGURED DIMENSIONS ARE TO BE USED					Drawing Status PLANNING