

Revision	Date

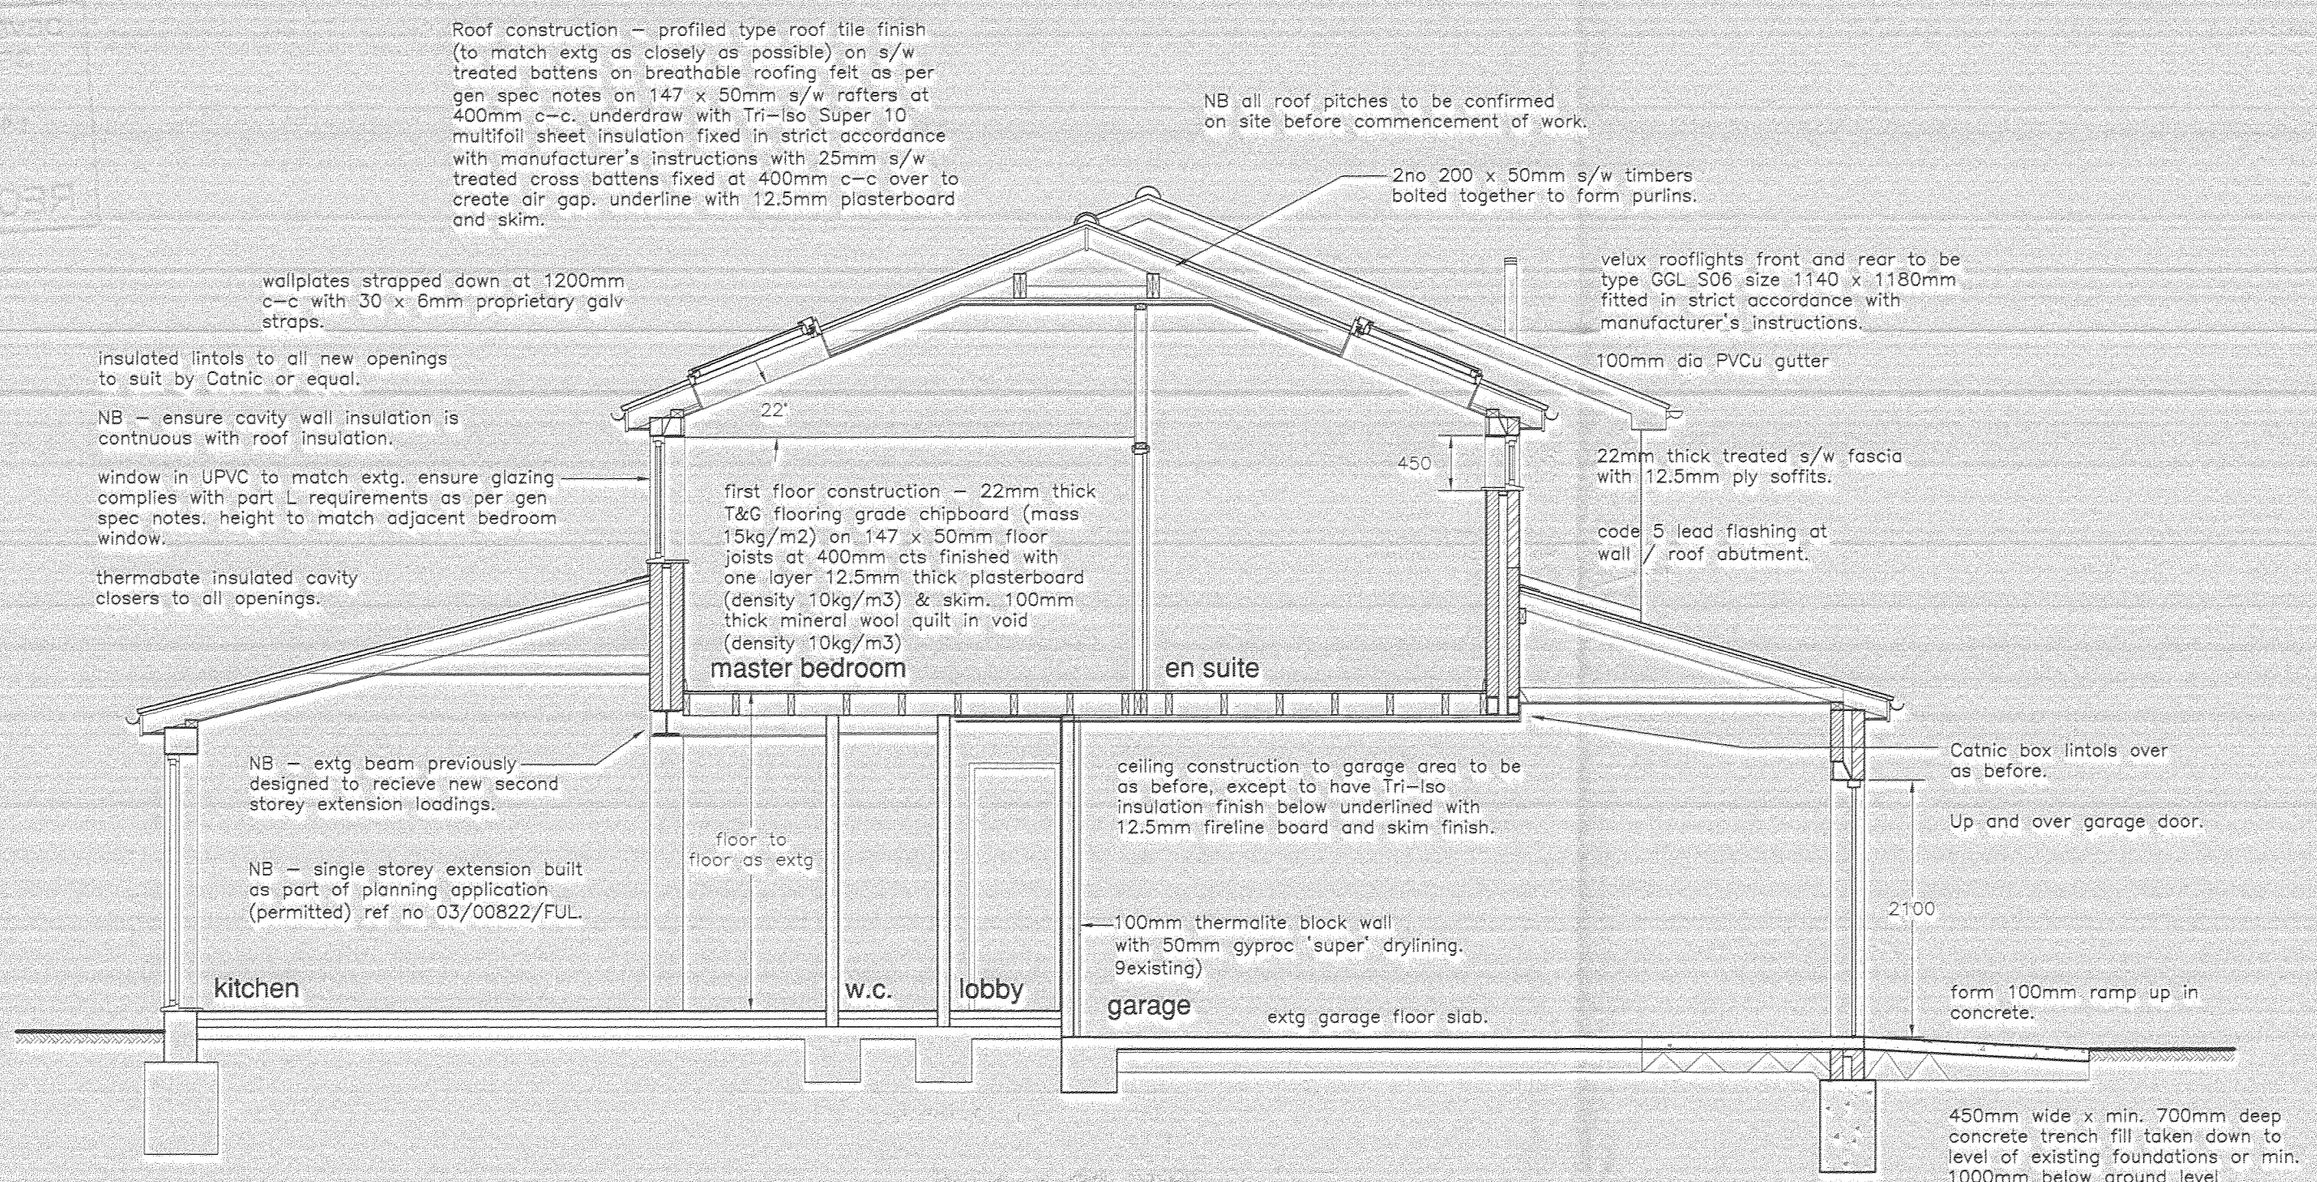

SECTION A-A

11/00520/ful SJ DCAmOpn.

REV A – AUG 2011 – FIRST FLOOR OF EXTENSION SET BACK 1.0m AS PER PLANNING OFFICER'S REQUEST.

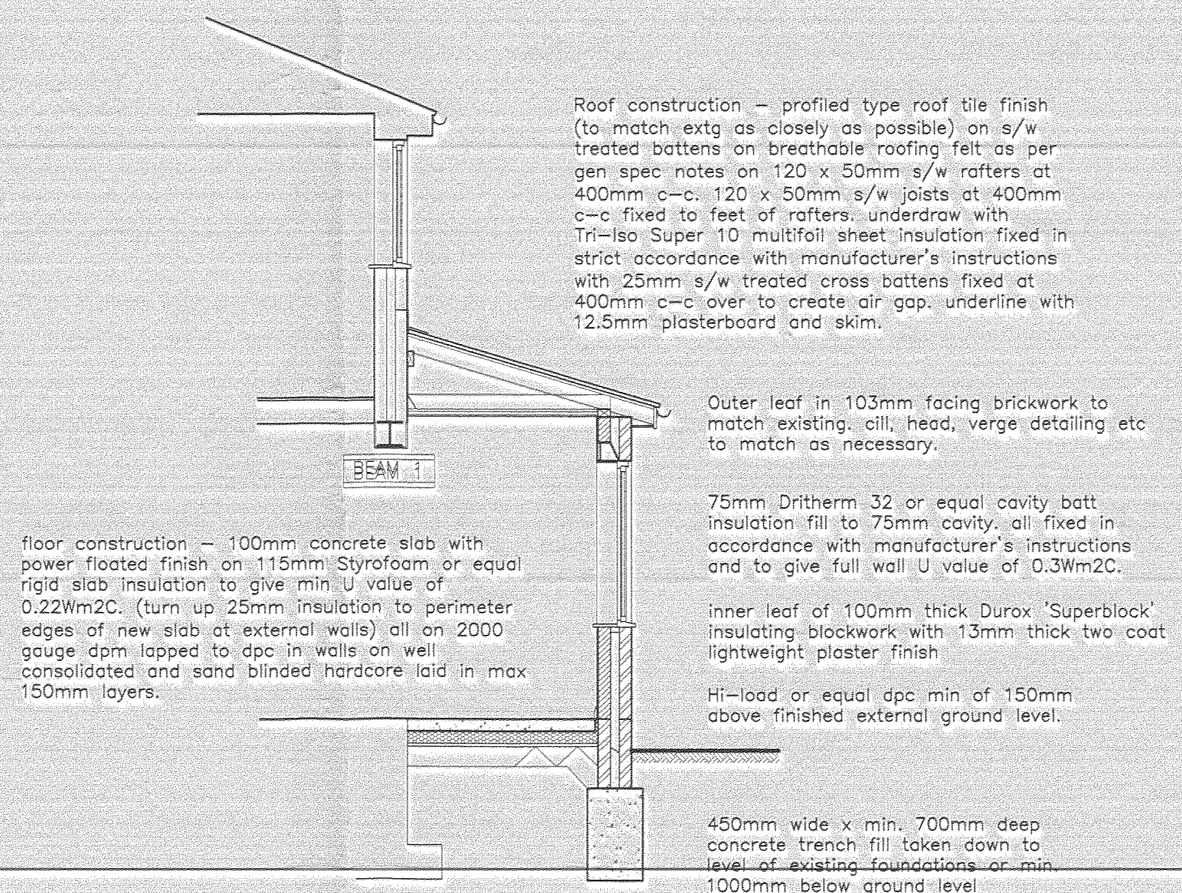

SECTION THRO' LOUNGE EXTENSION

A.J.S
ARCHITECTURAL DESIGN

Please reply to:
130 Wyngate Drive
Leicester
LE3 0UT

Tel: 0116 254 1447
Mobile: 07974 263607
Fax: 0116 254 1447
Email: andyaskeyeds@aol.com

Offices also at
8 Belvoir Close
Mountsorrel
Leicester LE12 7BL
Tel: 0116 230 2806

108 Haddenham Road
Leicester
LE3 2BG
Tel: 0116 229 0856

Project *PROPOSED EXTENSION AND ALTERATIONS AT: 14 PINETREE AVE, GROBY, LEICS FOR: MR & MRS D. KOWALZUK*

Sheet Title *SECTIONS AS PROPOSED*

Scale *1:50* Ref *2011/954/02 A*

Date *JUNE 2011* Drawn *AJA*

ALL DIMENSIONS TO BE CHECKED ON SITE. DO NOT SCALE OFF DRAWING. THIS DRAWING IS THE COPYRIGHT OF THE ARCHITECT AND NOT TO BE REPRODUCED WITHOUT THEIR PERMISSION. ORDNANCE SURVEY MAP INFORMATION REPRODUCED WITH PERMISSION OF HMSO CROWN COPYRIGHT RESERVED.