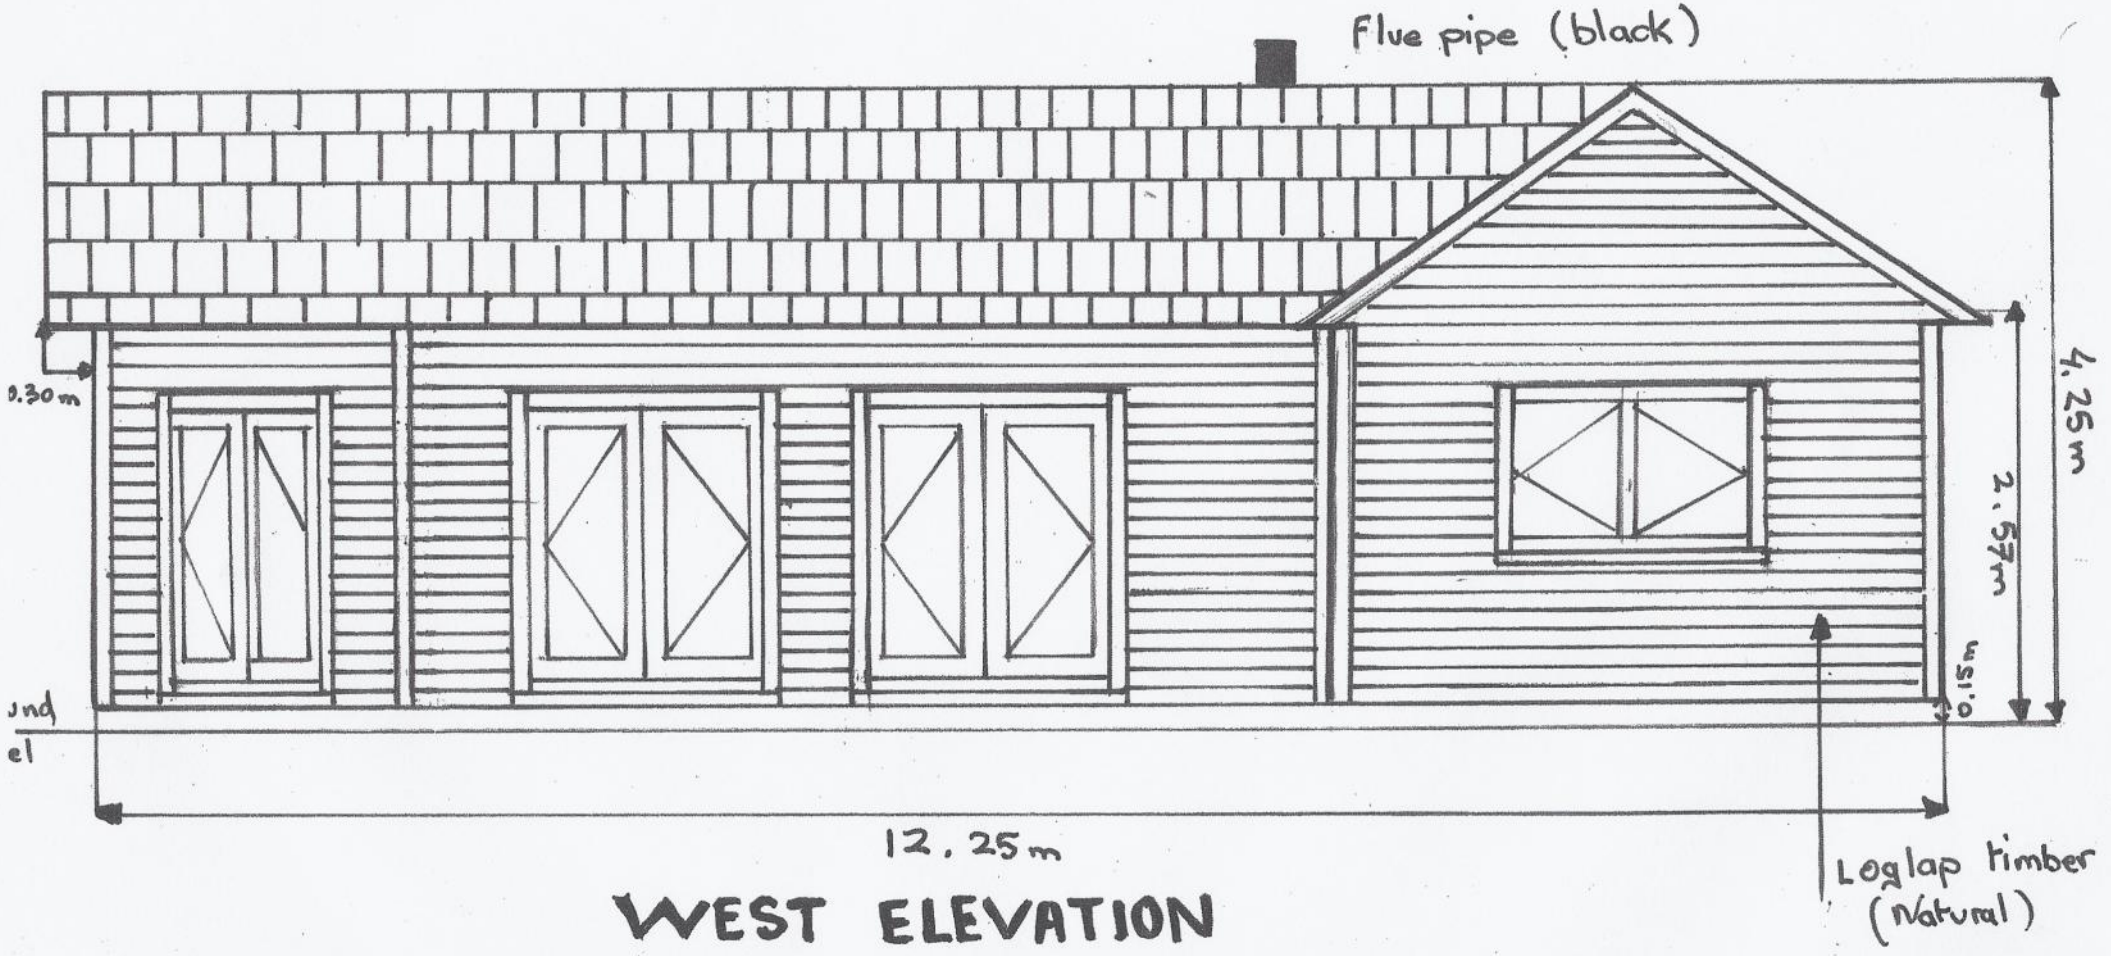

WEST ELEVATION

PROPOSED TEMPORARY ACCOMODATION ON LAND AT WEST END-BARTON IN THE BEANS CV13 6NF SCALE 1:50