PROPOSED BUILDING AT LAND OFF:

BRASCOTE LANE, NEWBOLD VERDON, LEICESTERSHIRE

D.STACK, MARCH 10, S:1|100@A3

→ BUILDING TO BE GREY IN FINISHED COLOUR.

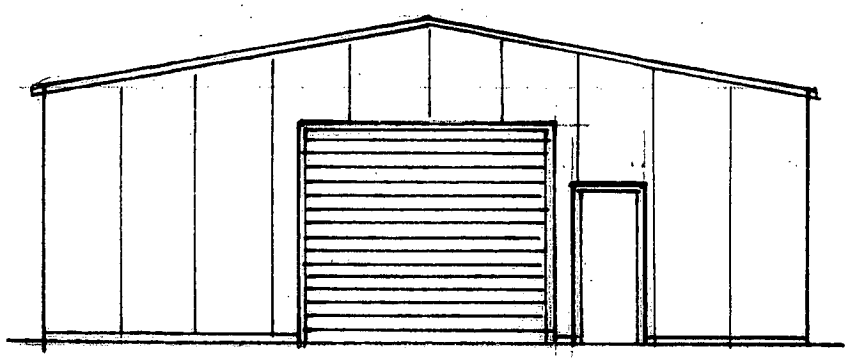

FRONT ELEVATION

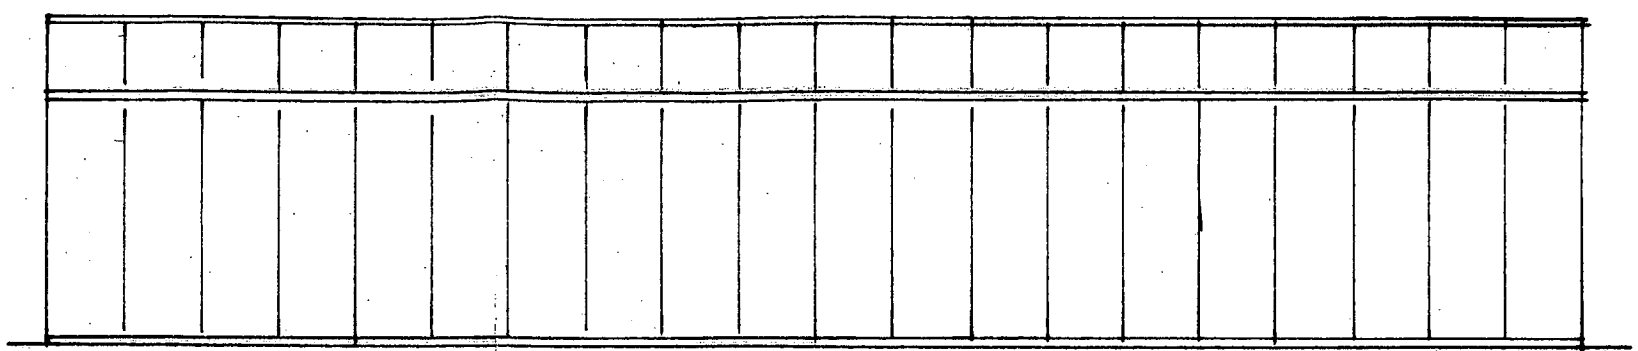

SIDE ELEVATION

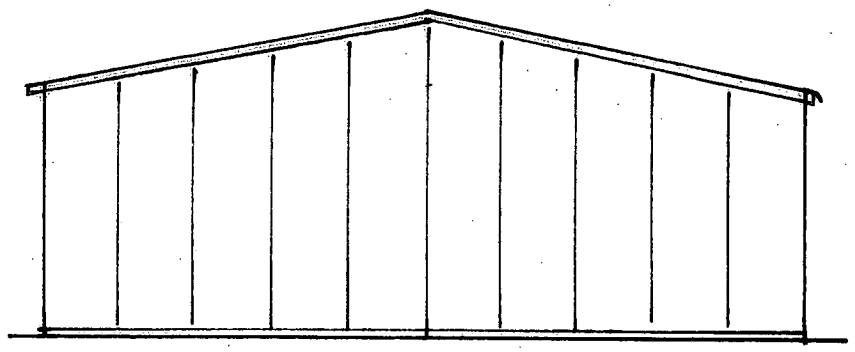

REAR ELEVATION

DEVELOPMENT SERVICES

30 APR 2010

RECEIVED

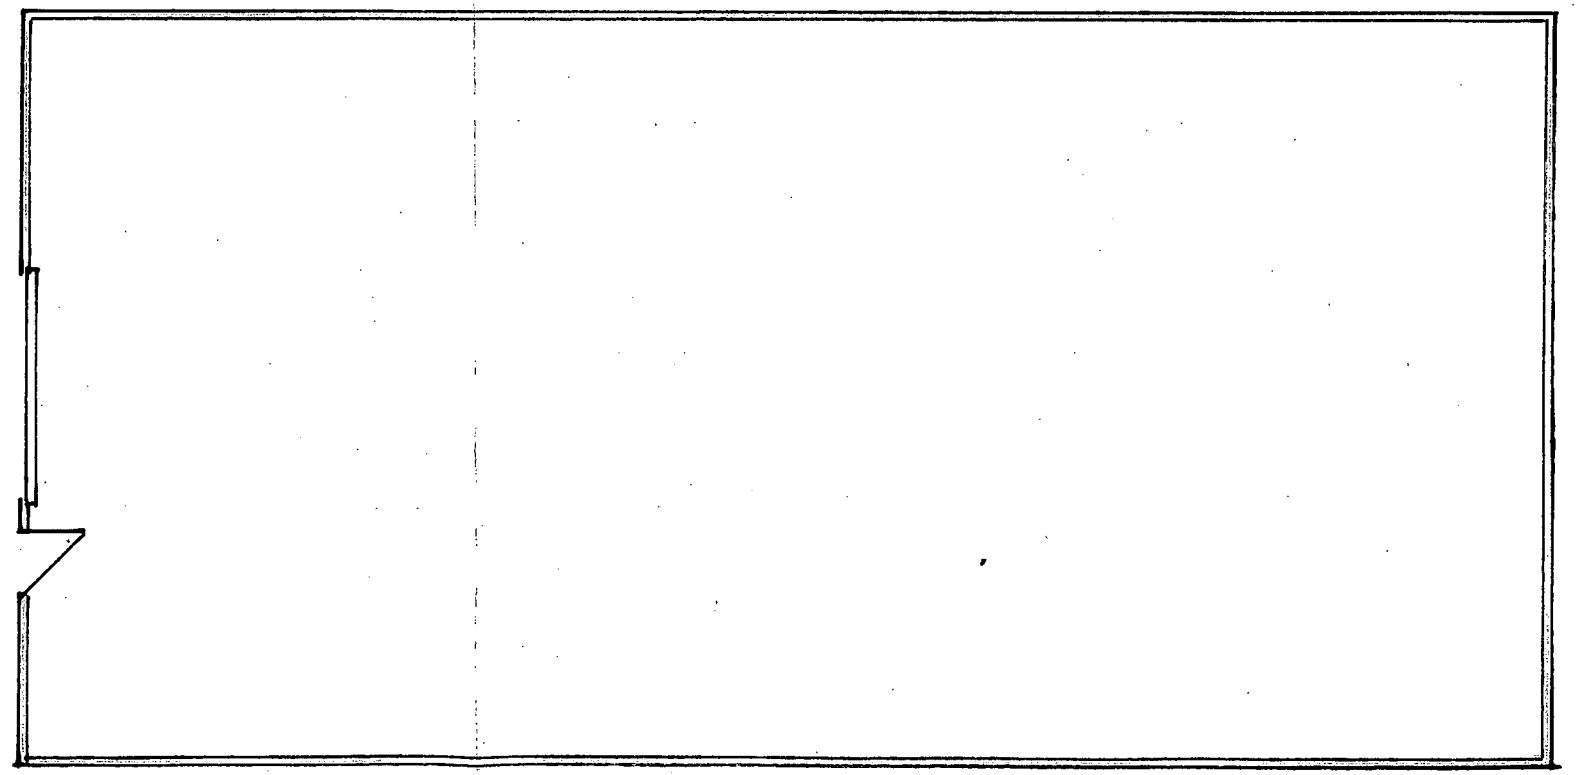

FLOOR PLAN