




Gate Elevation
Scale 1:50

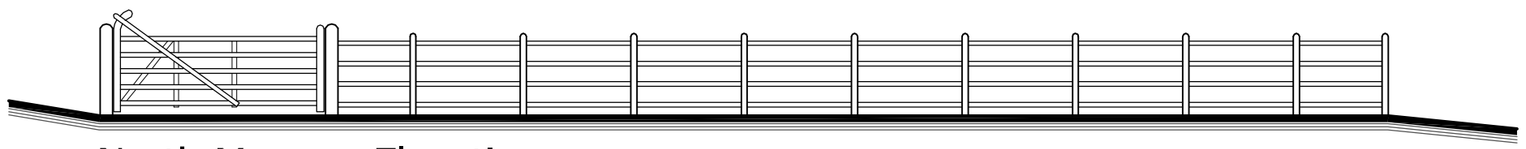

North Menage Elevation
Scale 1:100

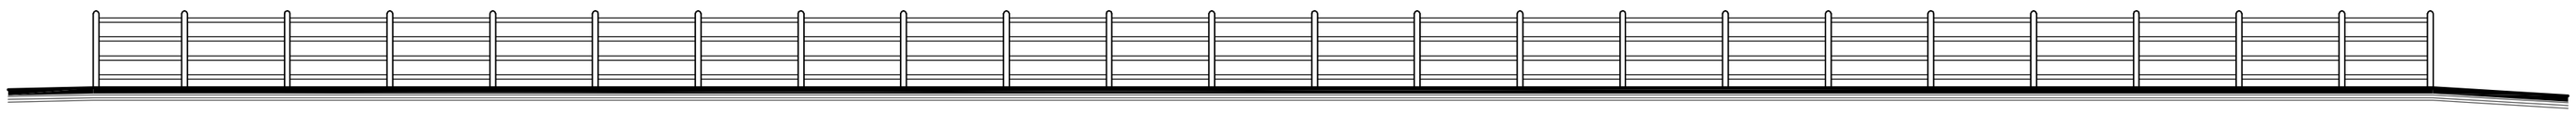


West Menage Elevation
Scale 1:100

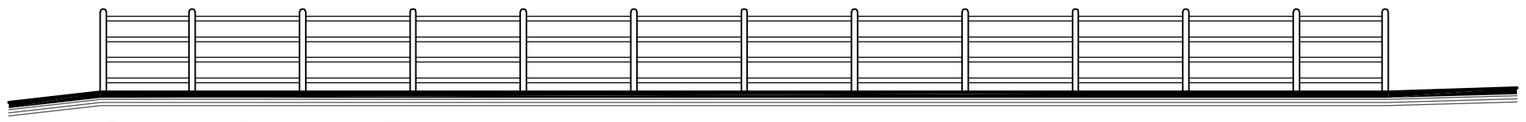

South Menage Elevation
Scale 1:100

Menage

Dimensions - 21m x 41m
1.35m Post and Rail Fencing

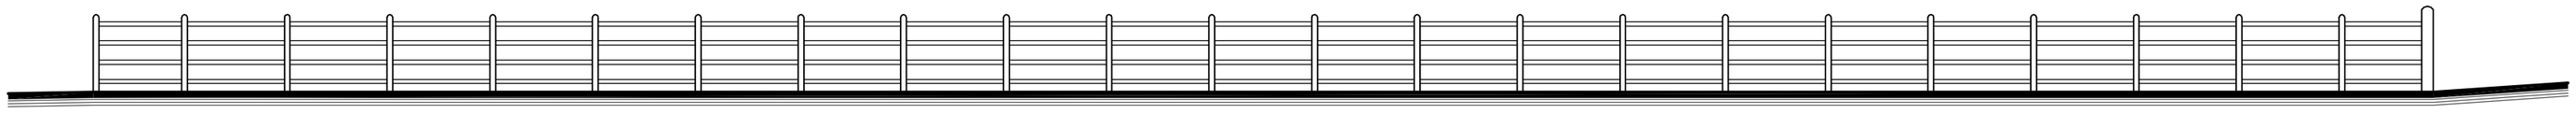

East Menage Elevation
Scale 1:100

1:100 Metres 0 2 4 6

1:50 Metres 0 1 2 3

DETAILED PLANNING PROPOSALS

PROPOSED MENAGE AND FIELD SHELTER BUILDING

CORNER FARM ~ COPT OAK ROAD ~ COPT OAK ~ MARKFIELD ~ LEICESTERSHIRE

To be read in conjunction with Topographical Survey Drawing No. 07.2232.01 & 02

To be read in conjunction with Detailed Planning Drawing No. 07.2232.03

Revisions :

Figured dimensions must be taken in preference to scaled dimensions and any discrepancies are to be referred to David Granger Architectural Design Limited. Contractors, subcontractors and suppliers must verify all dimensions on site before commencing any work or making any workshop drawings. All drawings are copyright of David Granger Architectural Design Limited.

DAVID GRANGER
Architectural Design Limited

Project
Corner Farm
Copt Oak Road
Copt Oak
Leicestershire

Drawing Title
Menage Elevation Proposals
Sheet 1 of 1

Client
Mrs S Johnson

Drawing No.
07.2232.06

Date
June 2010

Scale (A2 Size)
As Shown

Drawn by
JAC

Checked by
MP

The Old Dairy, Mill St., Packington,
Ashby-de-la-Zouch, Leics. LE65 1WN
Tel: 01530 560939 Fax: 01530 560115
www.davidgrangerdesign.com
Company Reg. No. 5368912