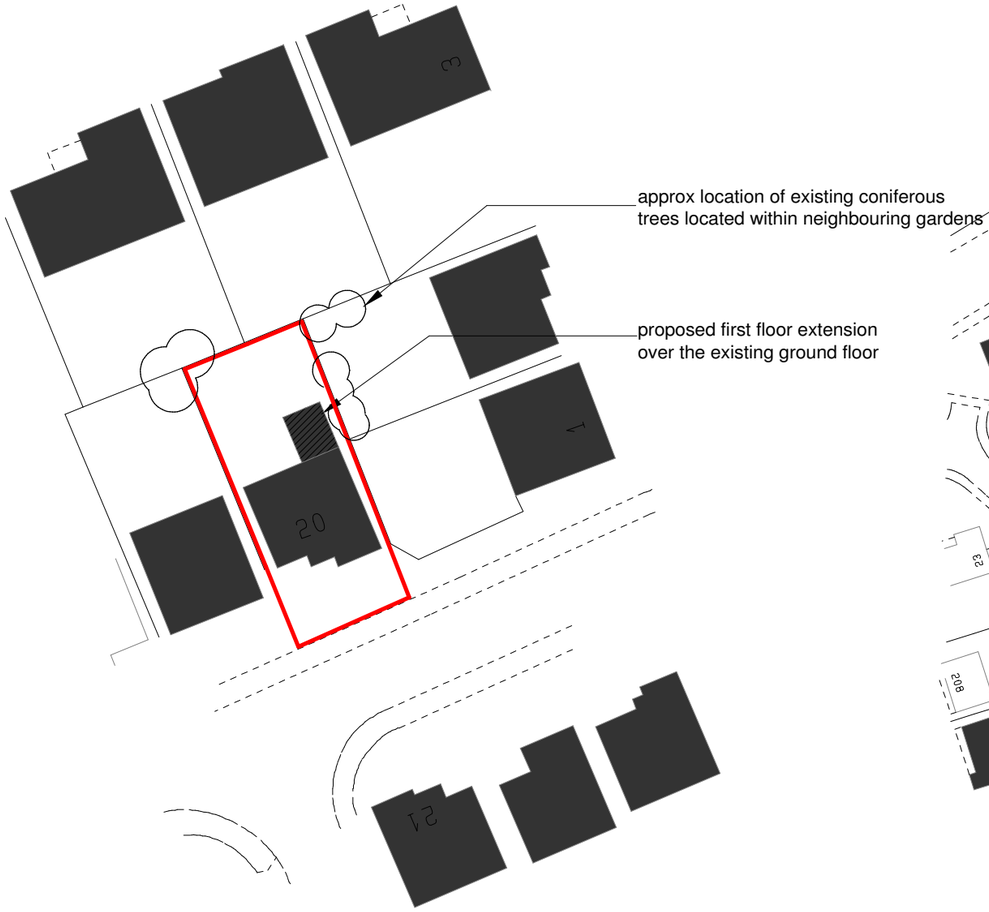

block plan

scale 1:500



location plan

scale 1:1250

client	**Mr & Mrs Booker**		
project	proposed extensions & alterations 20 Falmouth Drive, Hinckley		
drawing	**location and block plans**		
scale	1 : 500 & 1:1250	sheet	A3
author	JAF	date	AUG 2011

hayward ARCHITECTS LTD
19 Station Rd
Hinckley
Leicestershire
LE10 1AW
Tel: 01455 635665
Fax: 01455 618971
www.hayward-architects.co.uk

job No	drawing No
10/34	03

THE COPYRIGHT OF THIS DRAWING IS VESTED IN HAYWARD ARCHITECTS LTD.
REPRODUCTION IN ANY FORM, EITHER IN WHOLE OR IN PART IS FORBIDDEN WITHOUT THE PRIOR WRITTEN PERMISSION
OF THE COPYRIGHT HOLDER. DO NOT SCALE FROM DRAWING AND ONLY FIGURED DIMENSIONS ARE TO BE USED