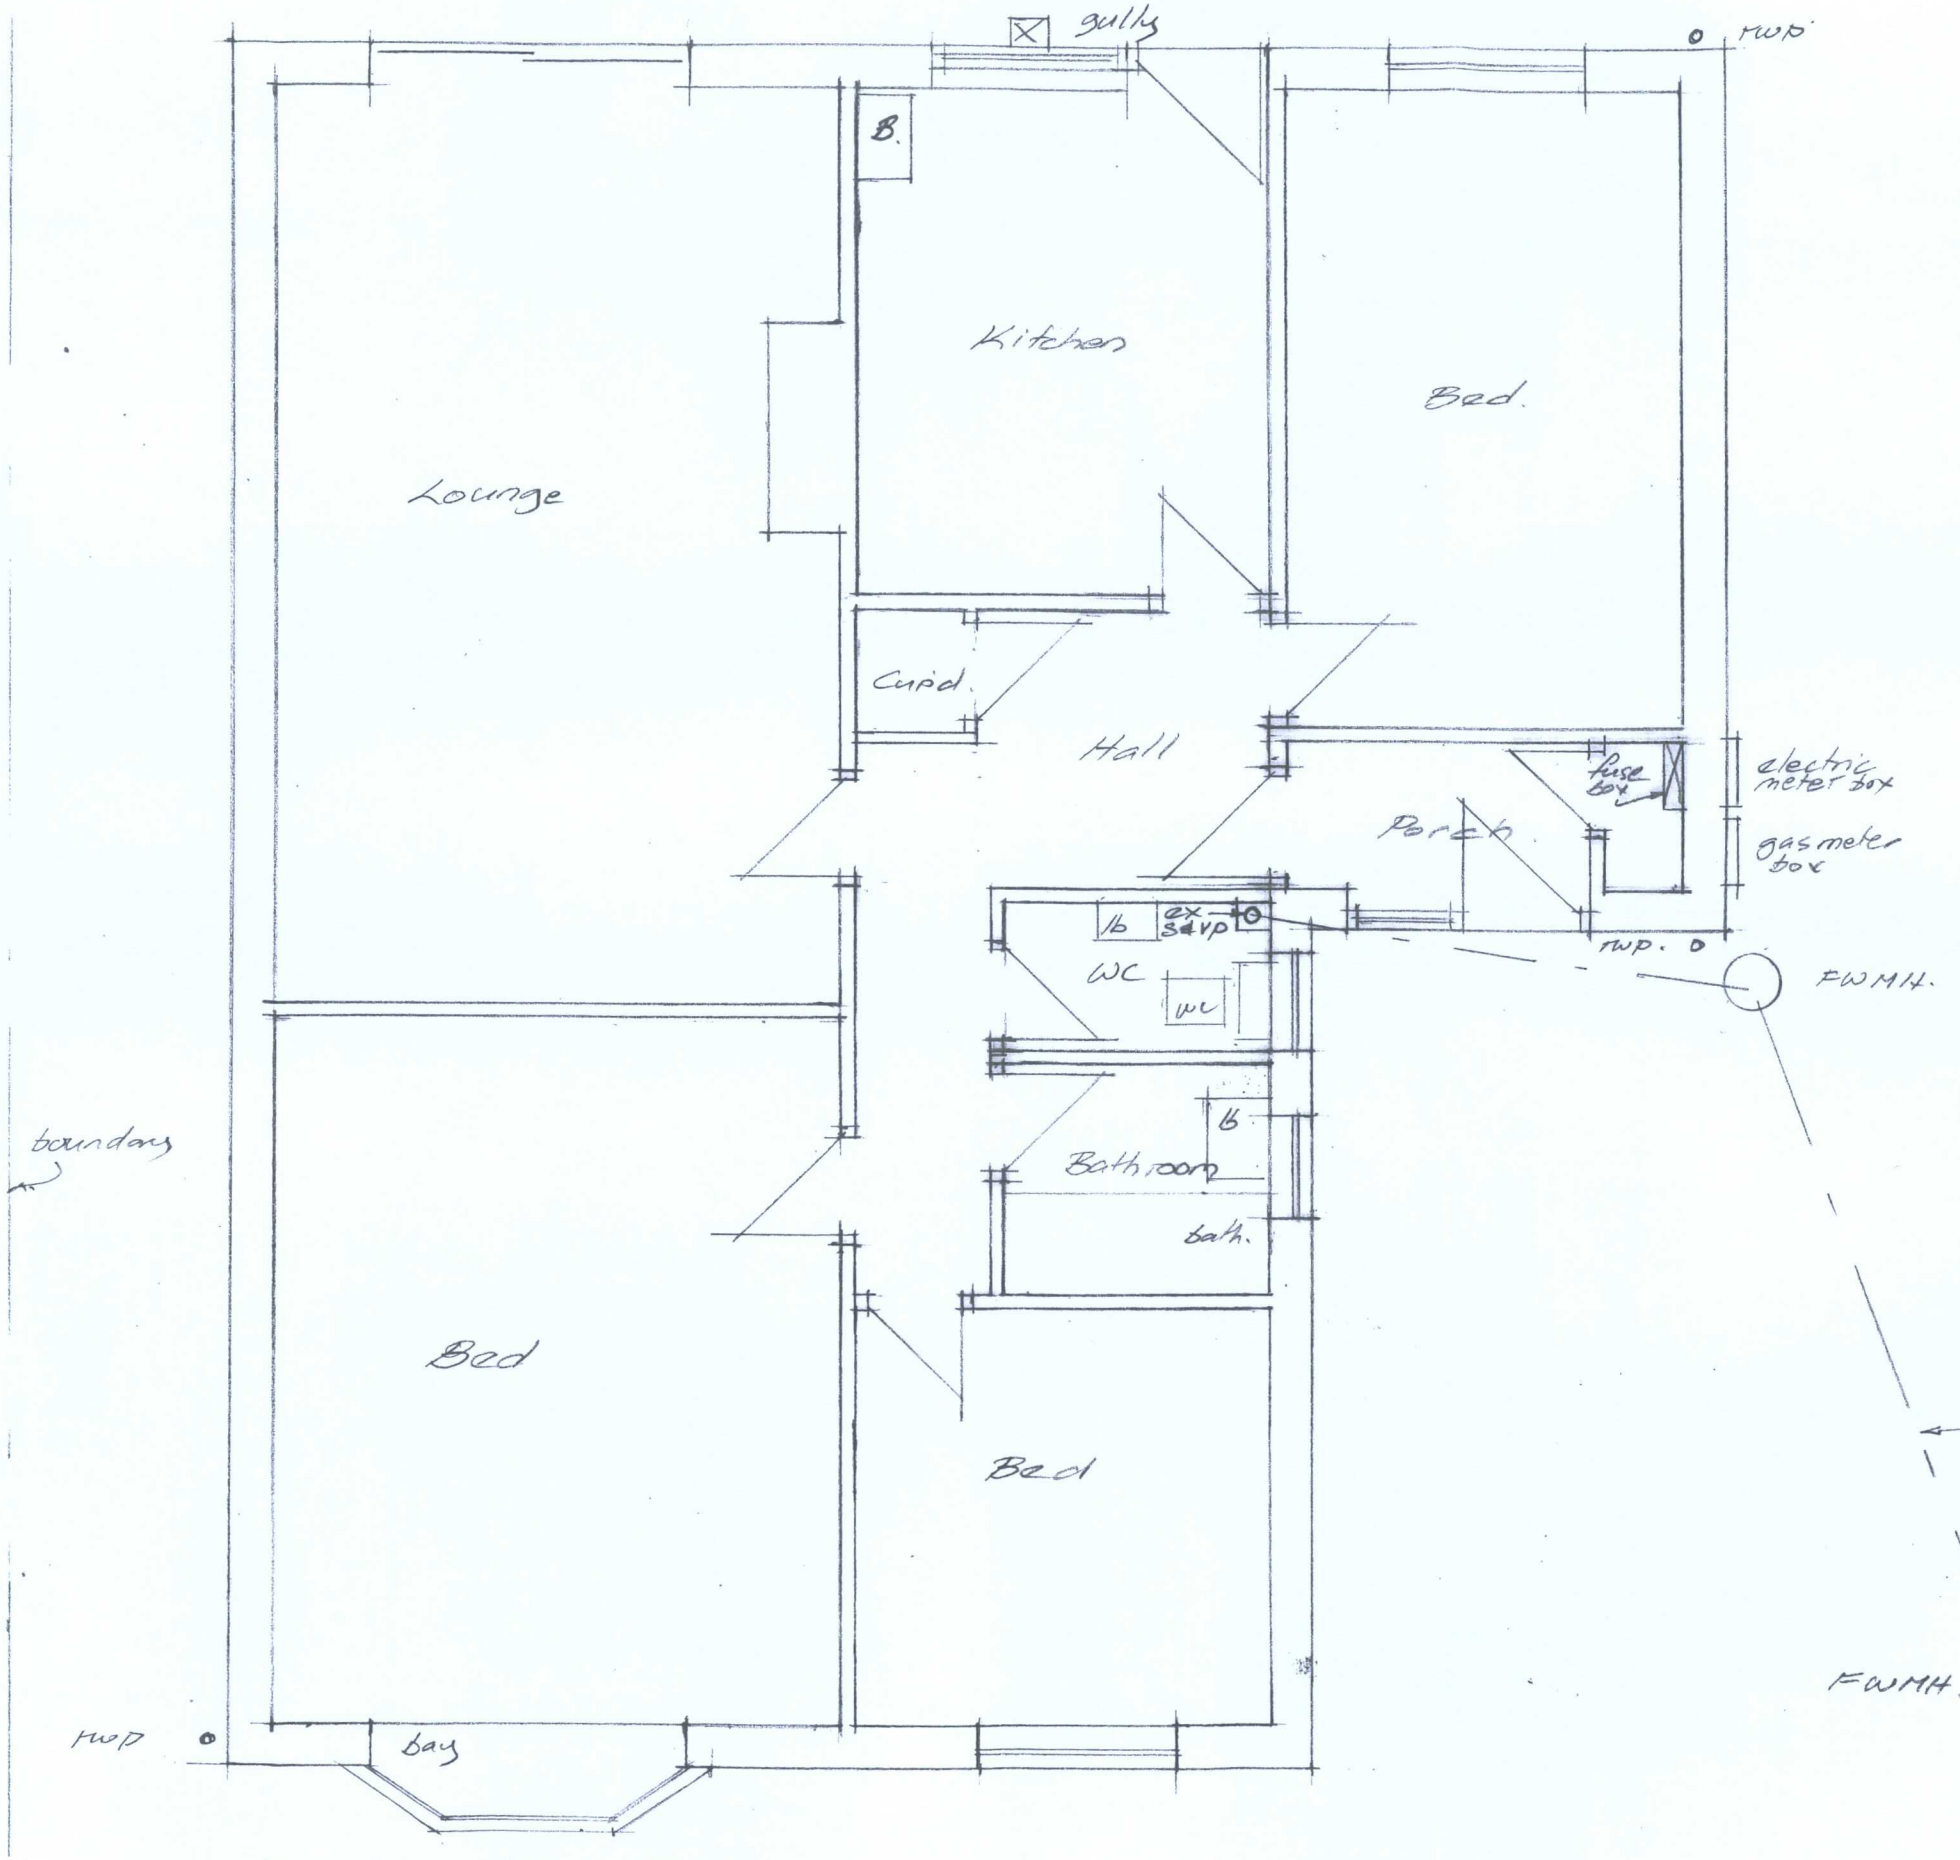


Existing Floor Plan.

DEVELOPMENT SERVICES
24 AUG 2010
RECEIVED

Martin S Dennis Architectural Technician 10 Wesley Close Sapcote LE9 4HH 01455 272275	Proposed Rear Extension & Alterations 15 Oddstone Drive Hinckley
scale 1:50 date 10/8/10 drg no M1212/1	