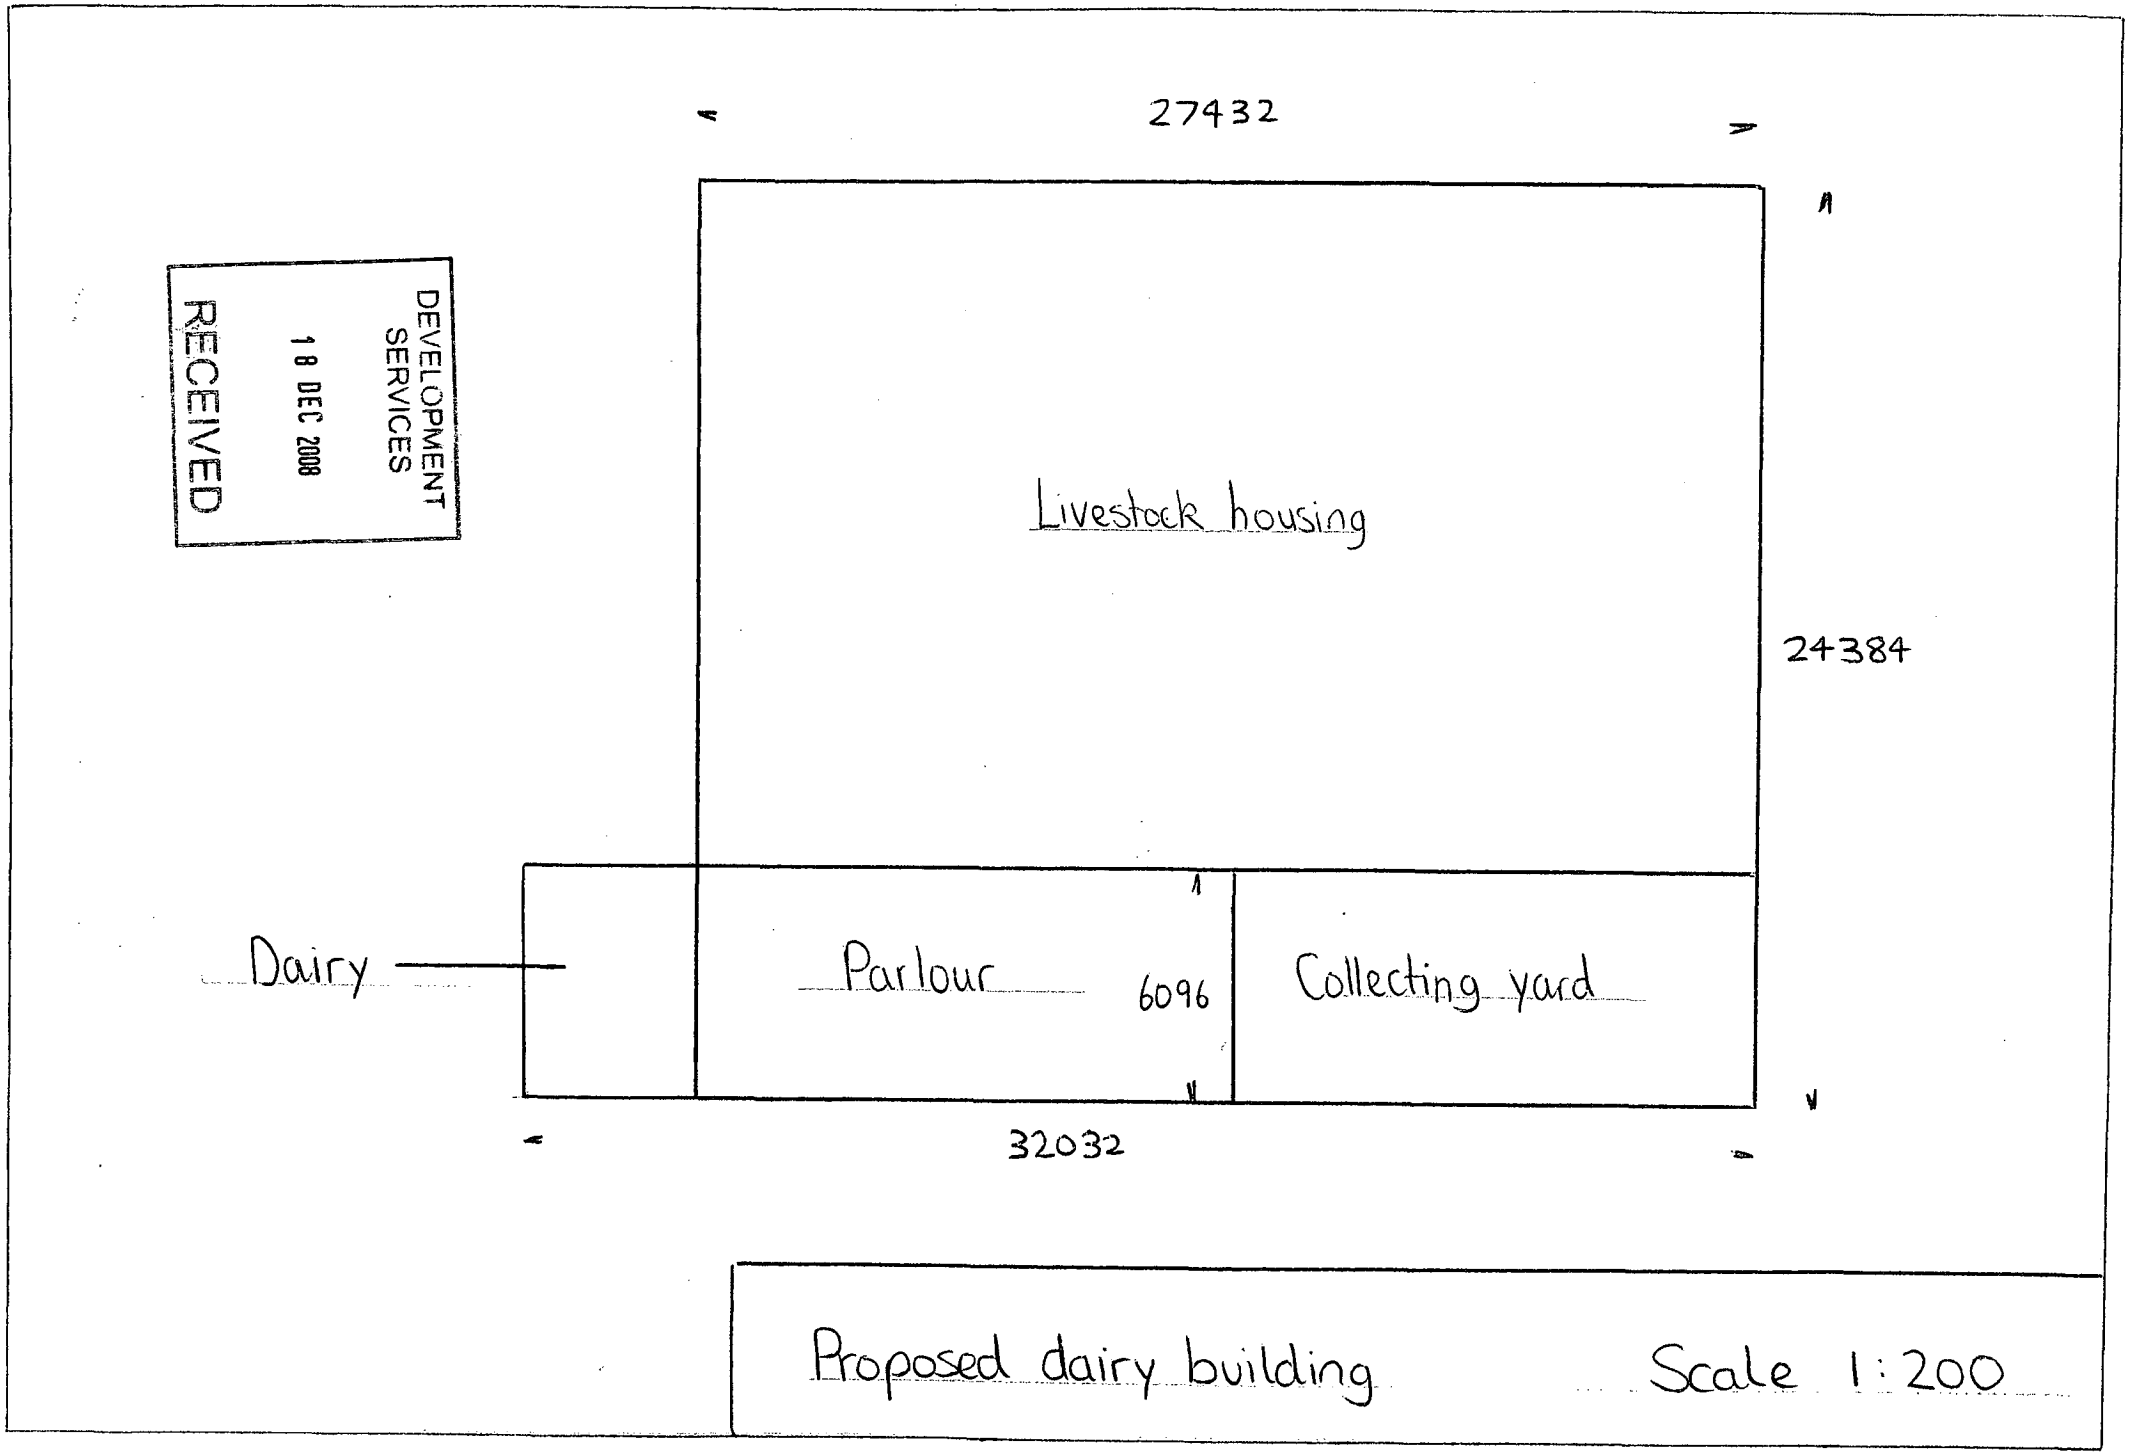
27432
Livestock housing
24384
Dairy
Parlour
6096
Collecting yard
32032
DEVELOPMENT SERVICES
18 DEC 2008
RECEIVED
Proposed dairy building
Scale 1:200