Unit 16 Willow Park, Industrial Estate

Site Location Plan

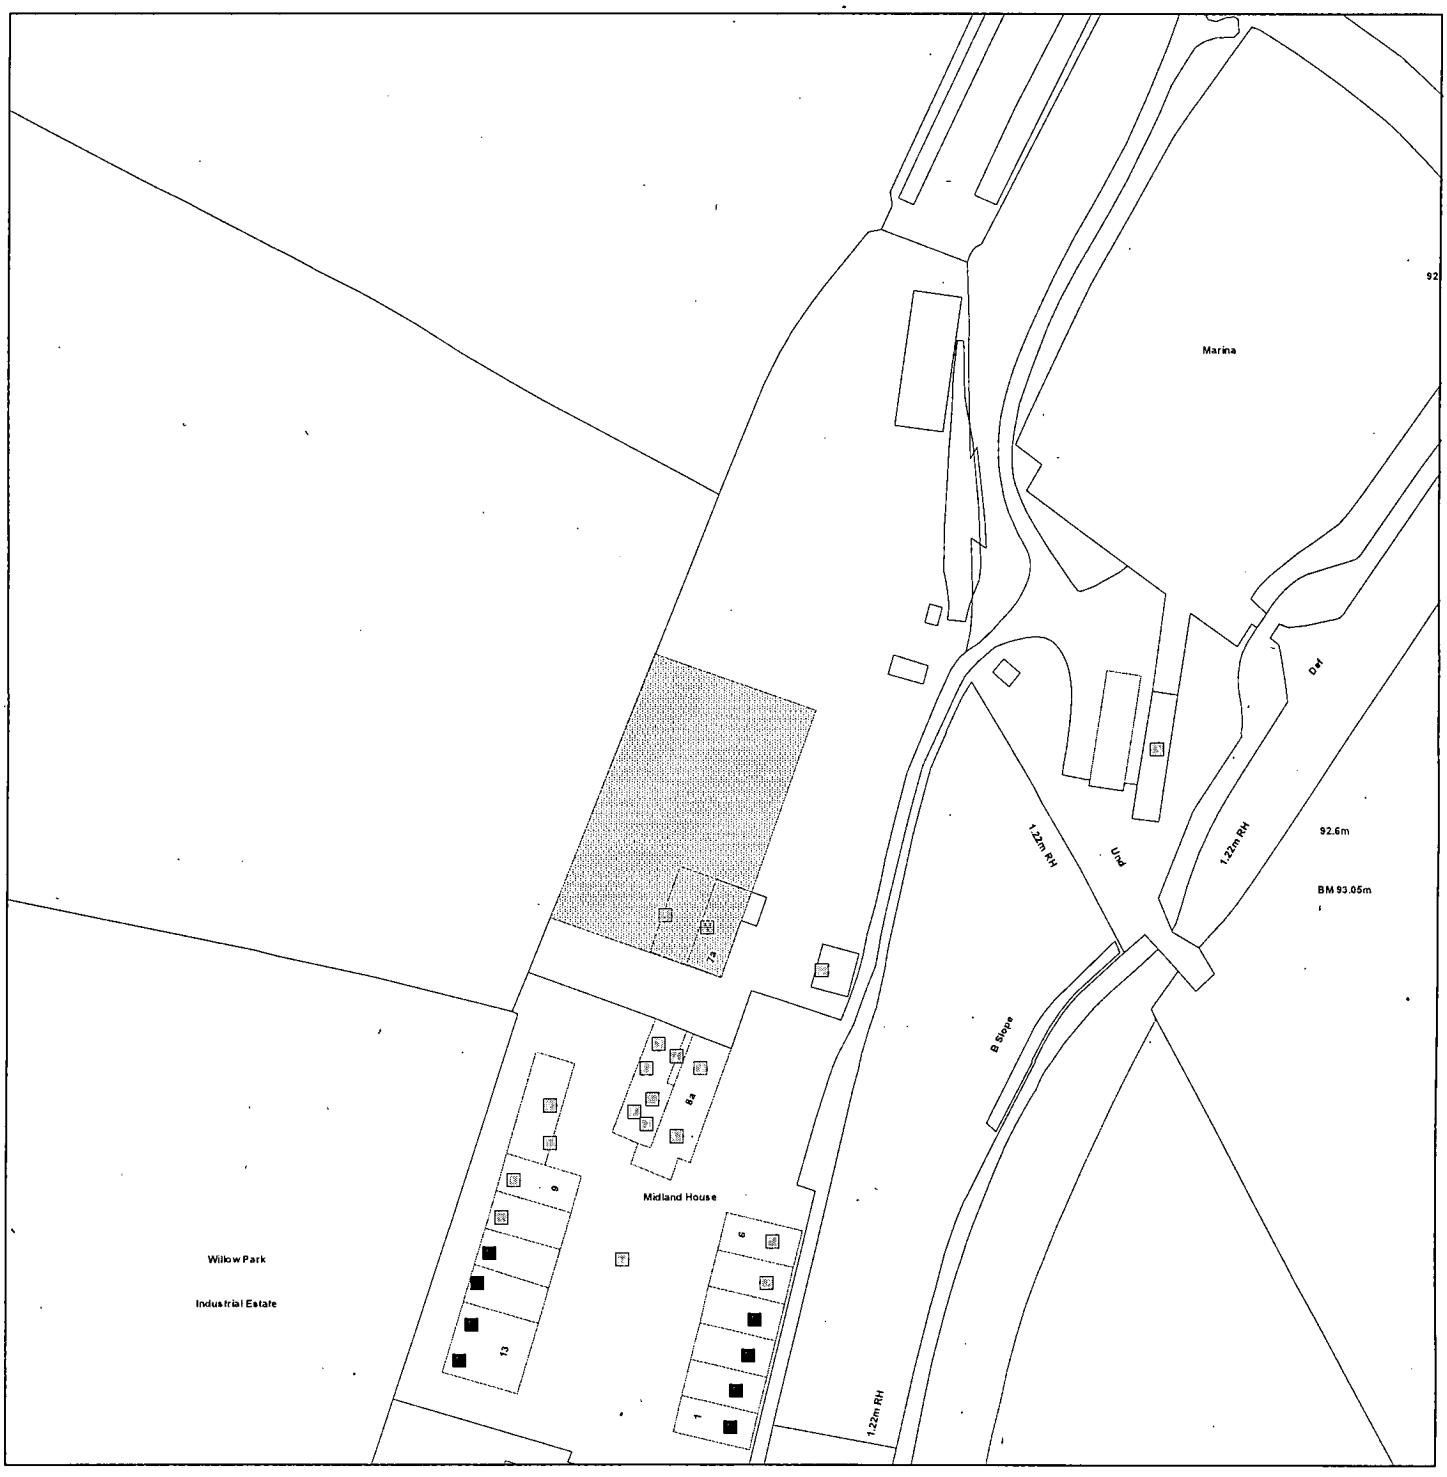

Scale : 1:1250

Reproduced from the Ordnance Survey map with the permission of the Controller of Her Majesty's Stationery Office © Crown Copyright 2000.

Unauthorised reproduction infringes Crown Copyright and may lead to prosecution or civil proceedings.

Organisation	Hinkcley and Bosworth Borough Council
Department	Development Services
Comments	
Date	08 January 2009