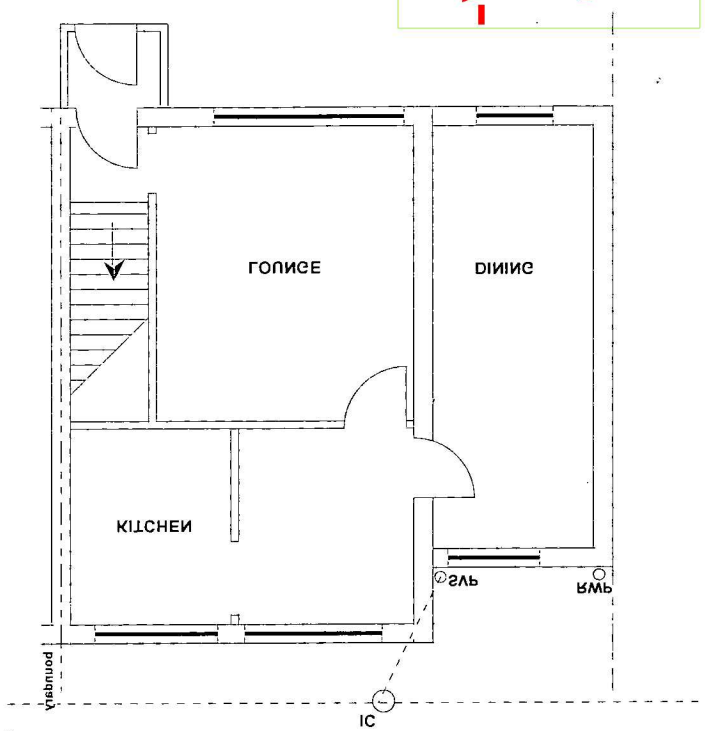

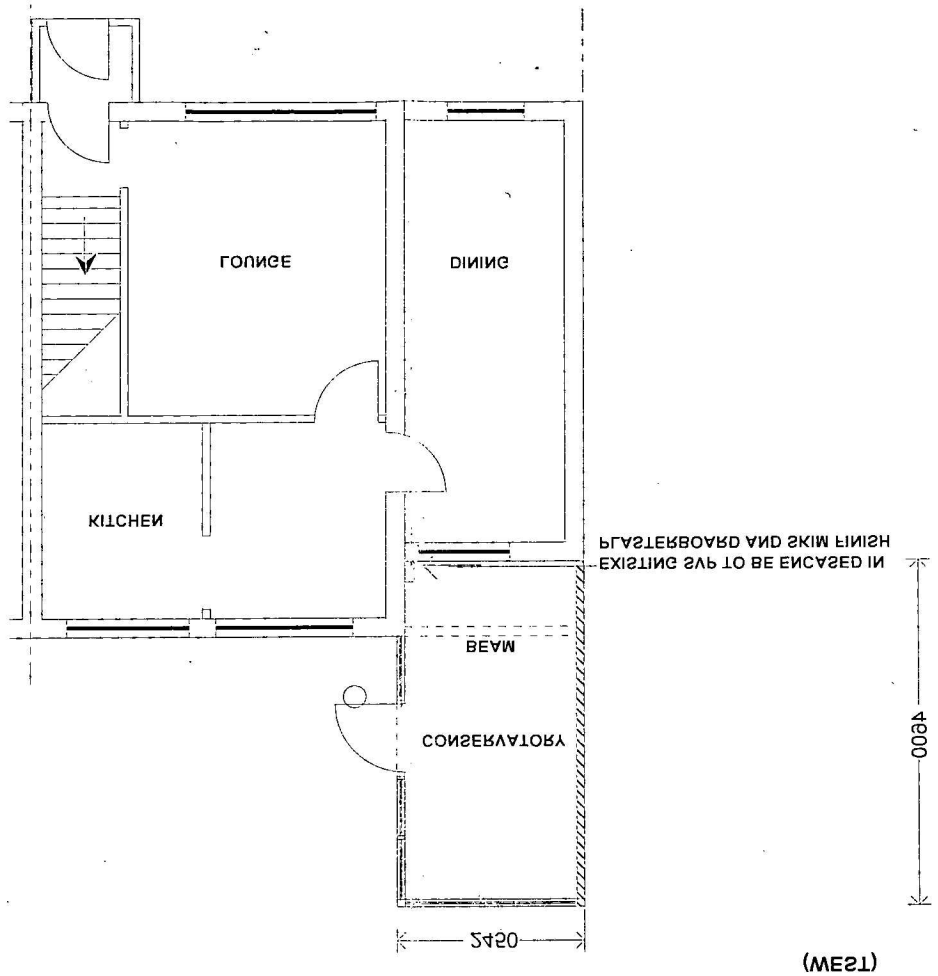

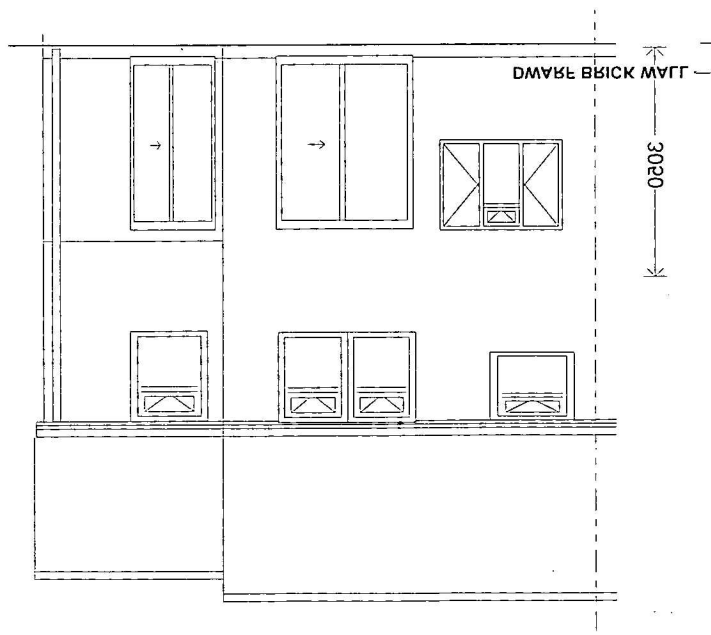

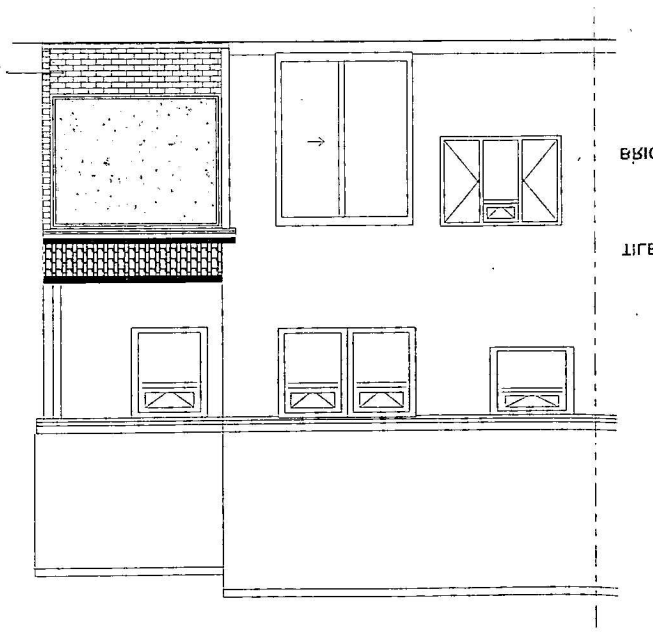

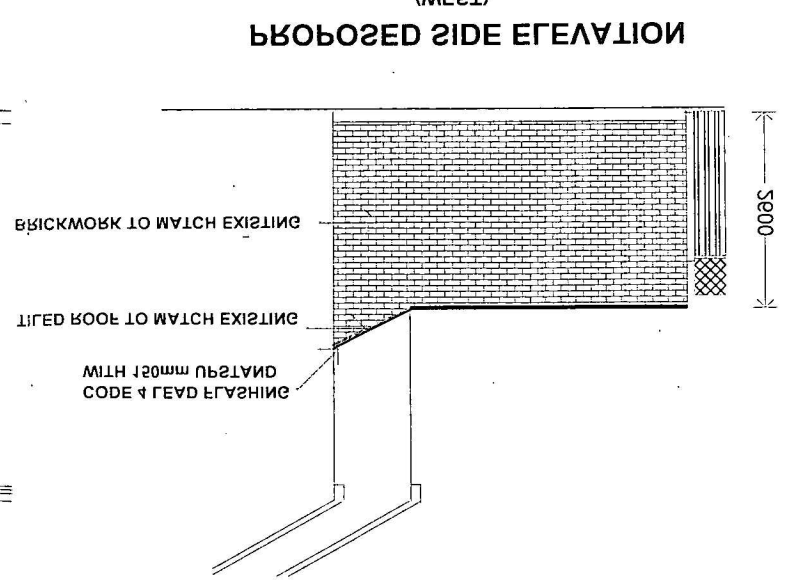

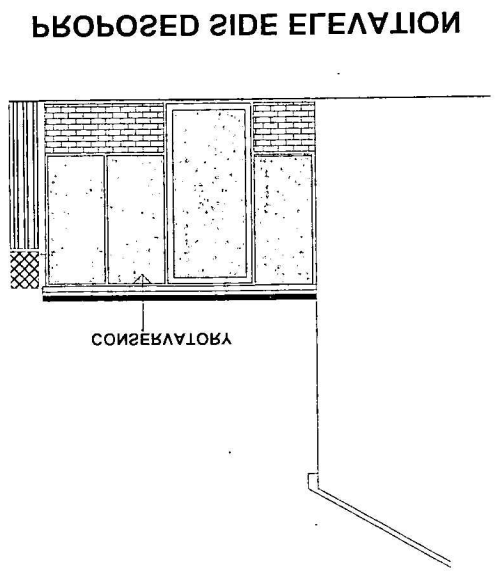

GENERAL:

No part of the extension to encroach onto neighbouring property. All dimensions to be site checked on site by contractor prior to commencement of works and manufacture. The contractor is advised to visit the site to ascertain the extent of the works, as no claim for lack of knowledge will be entertained. All materials and goods incorporated within the works shall comply with the latest edition of the appropriate code of practice.

PROJECT:

PROPOSED CONSERVATORY TO REAR OF
10 CARDINAL CLOSE
RATBY
LEICESTERSHIRE
LE6 0NS

DRAWING:

EXISTING AND PROPOSED FLOOR PLANS
EXISTING AND PROPOSED ELEVATIONS

SCALE: 1:100
DATE: APRIL 2009
DRG NO: RPDC\09\A\007
CLIENT: MR AND MRS HUNT

R P DESIGN CONSULTANTS
Architectural and Structural Services
33 LAUNDE ROAD, OADBY LEICESTER, LE2 4HH
TEL: 0116 220 9328 \ 07811088948
EMAIL: rpdesign@hotmail.co.uk