


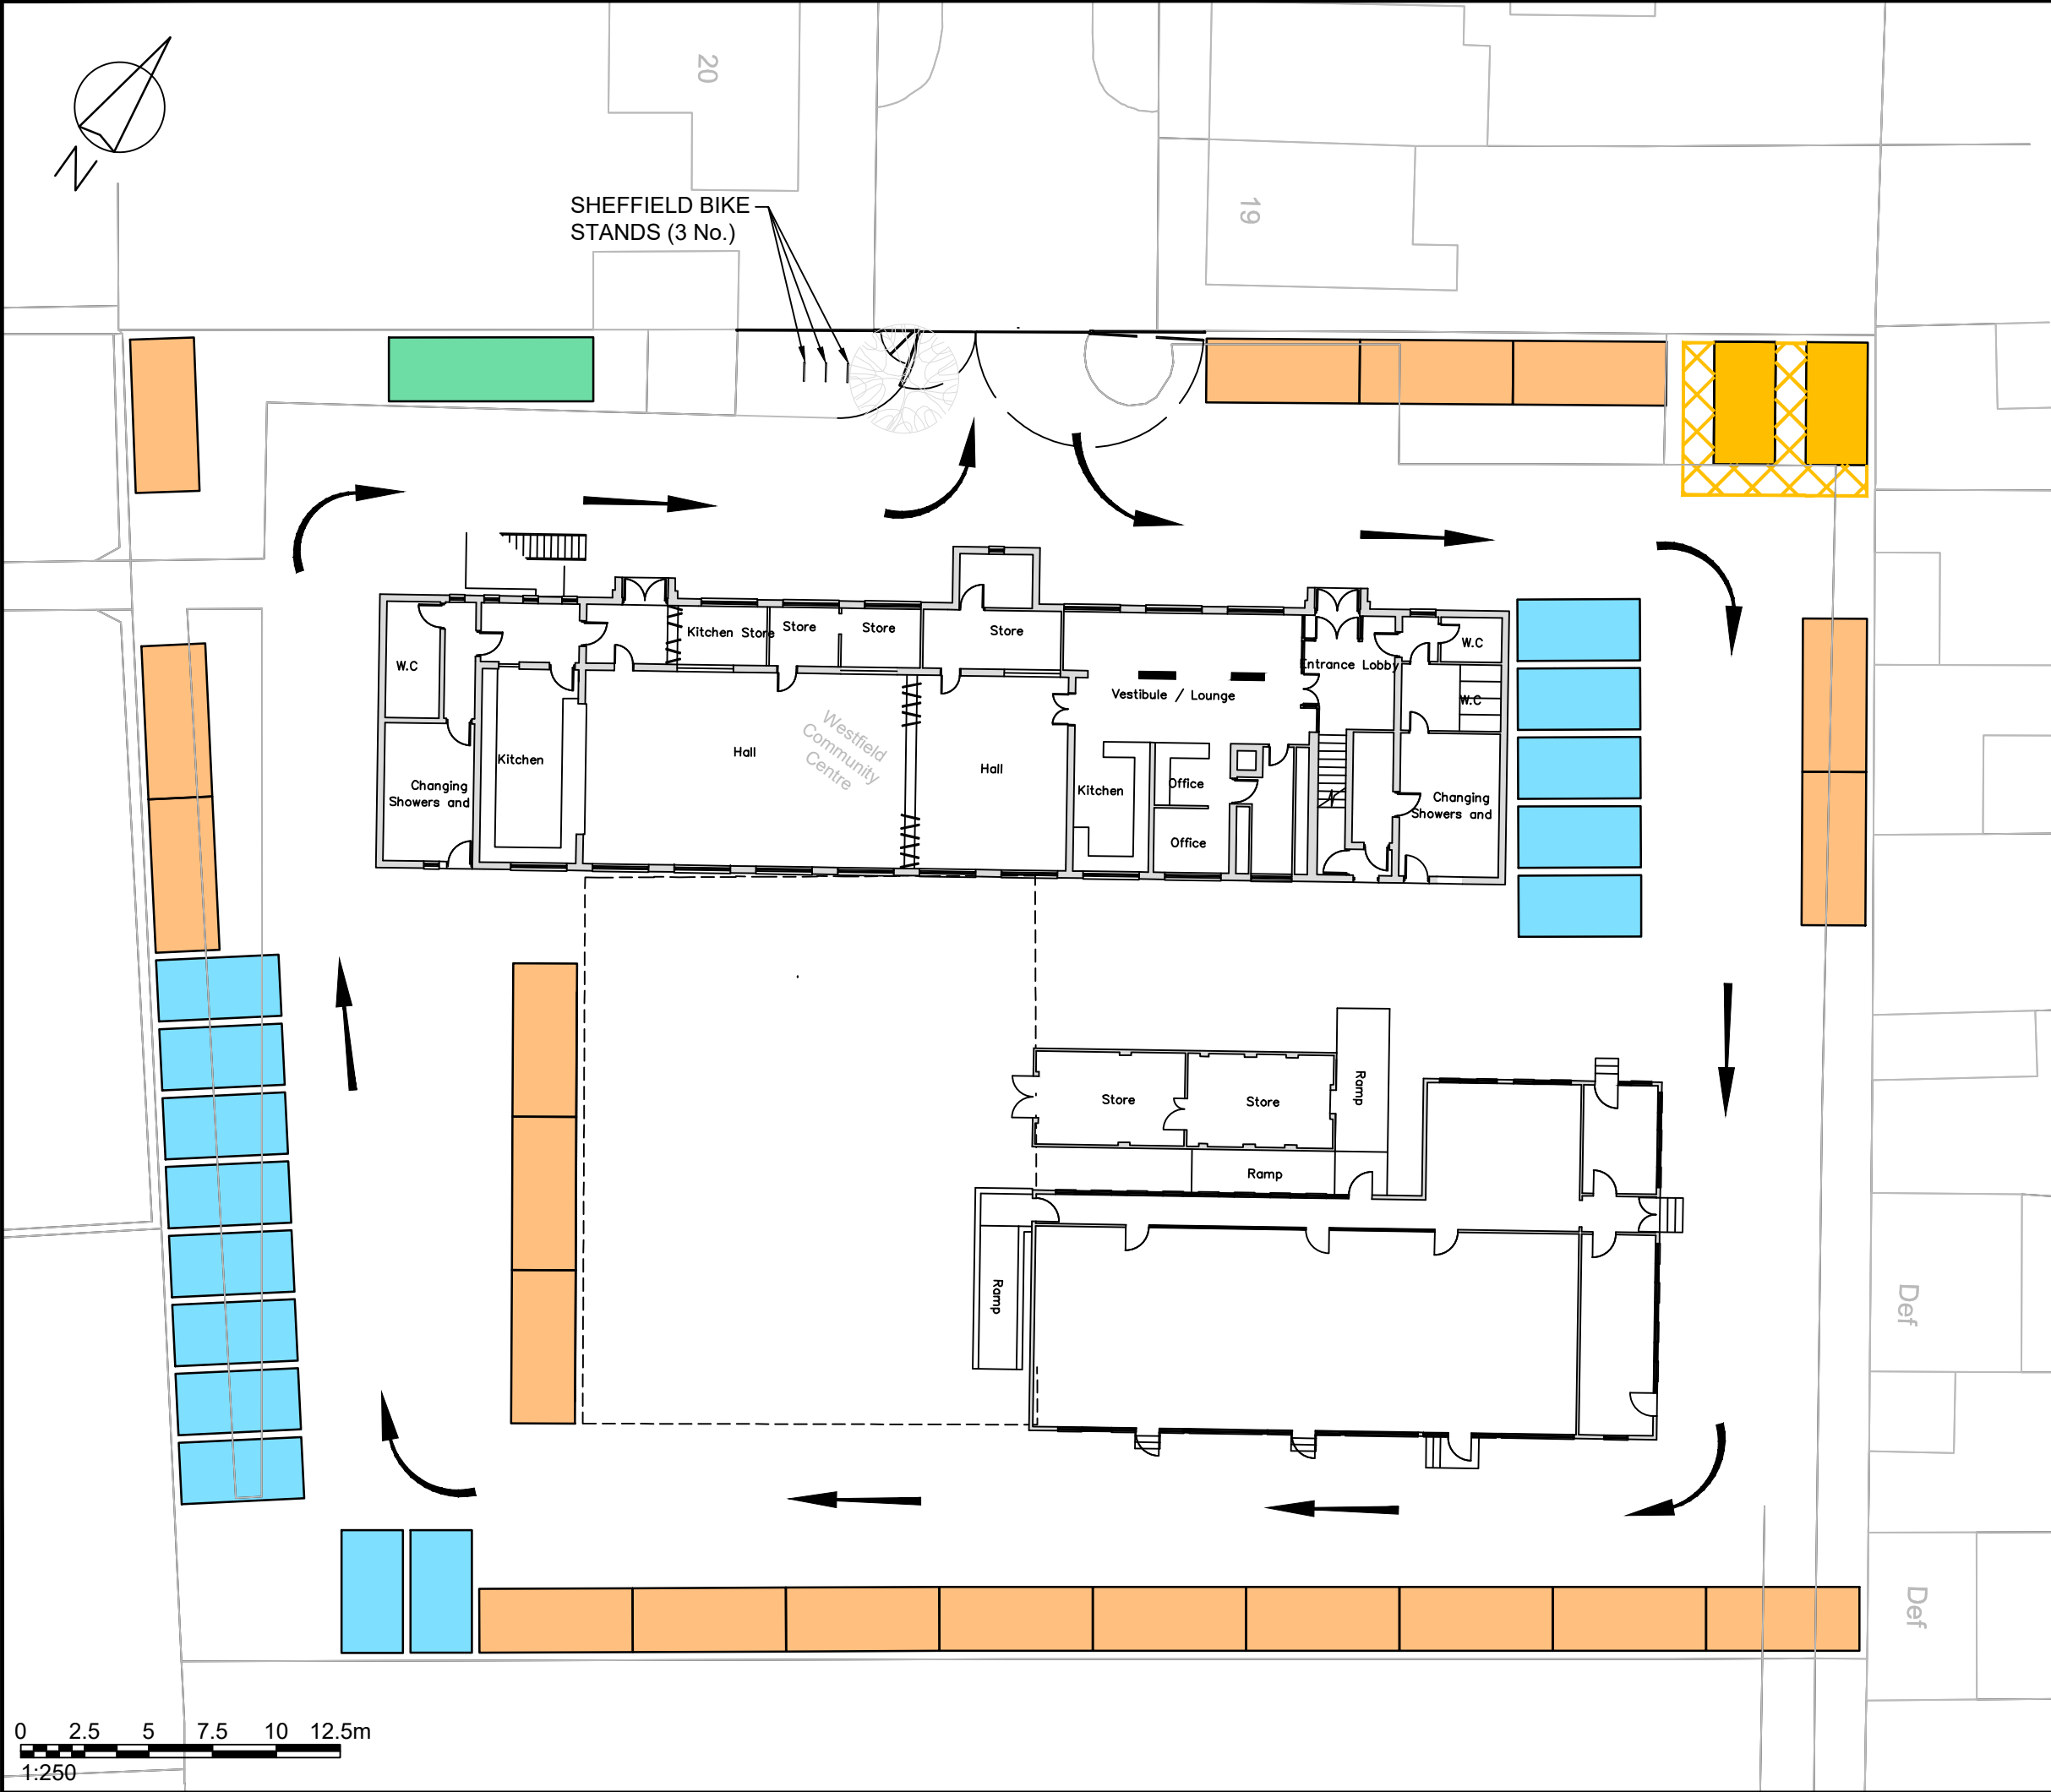

Rev	Details	Drawn	Checked	Date
A	Parking layout revised	MG	SG	07.10.25
B	Parking layout revised	MG	SG	10.10.25
C	Site access revised	MG	SG	11.10.25
D	Parking layout revised	SG	SG	16.12.25

KEY :	
	PERPENDICULAR BAY 2.4 x 4.8m (15 No.)
	PARALLEL PARKING BAY 2.4 x 6.0m (20 No.)
	MINI BUS PARKING BAY 2.4 x 6.0m (1 No.)
	DISABLED ACCESSIBLE BAY 2.4 x 4.8m PLUS 1.2m ACCESS STRIP (2 No.)
	VEHICLE CIRCULATION ROUTE

Client	Hopedale Children and Family Services Limited
--------	---

Project	Westfield SEN
---------	---------------

Drawing Title	Proposed Parking Arrangement
---------------	------------------------------

Scale	1:250	Size	A3
Drawn	MG	19.09.25	
Checked	SG	19.09.25	

ttp consulting
transport planning specialists

27 Beak Street
London
W1F 9RU
Tel. No. 0207 1000 753

Drawing Number	2025-5484-002	Rev	D
----------------	---------------	-----	---