


PRODUCTION DRAWINGS - RECTORY LANE, NAILSTONE, LEICS.

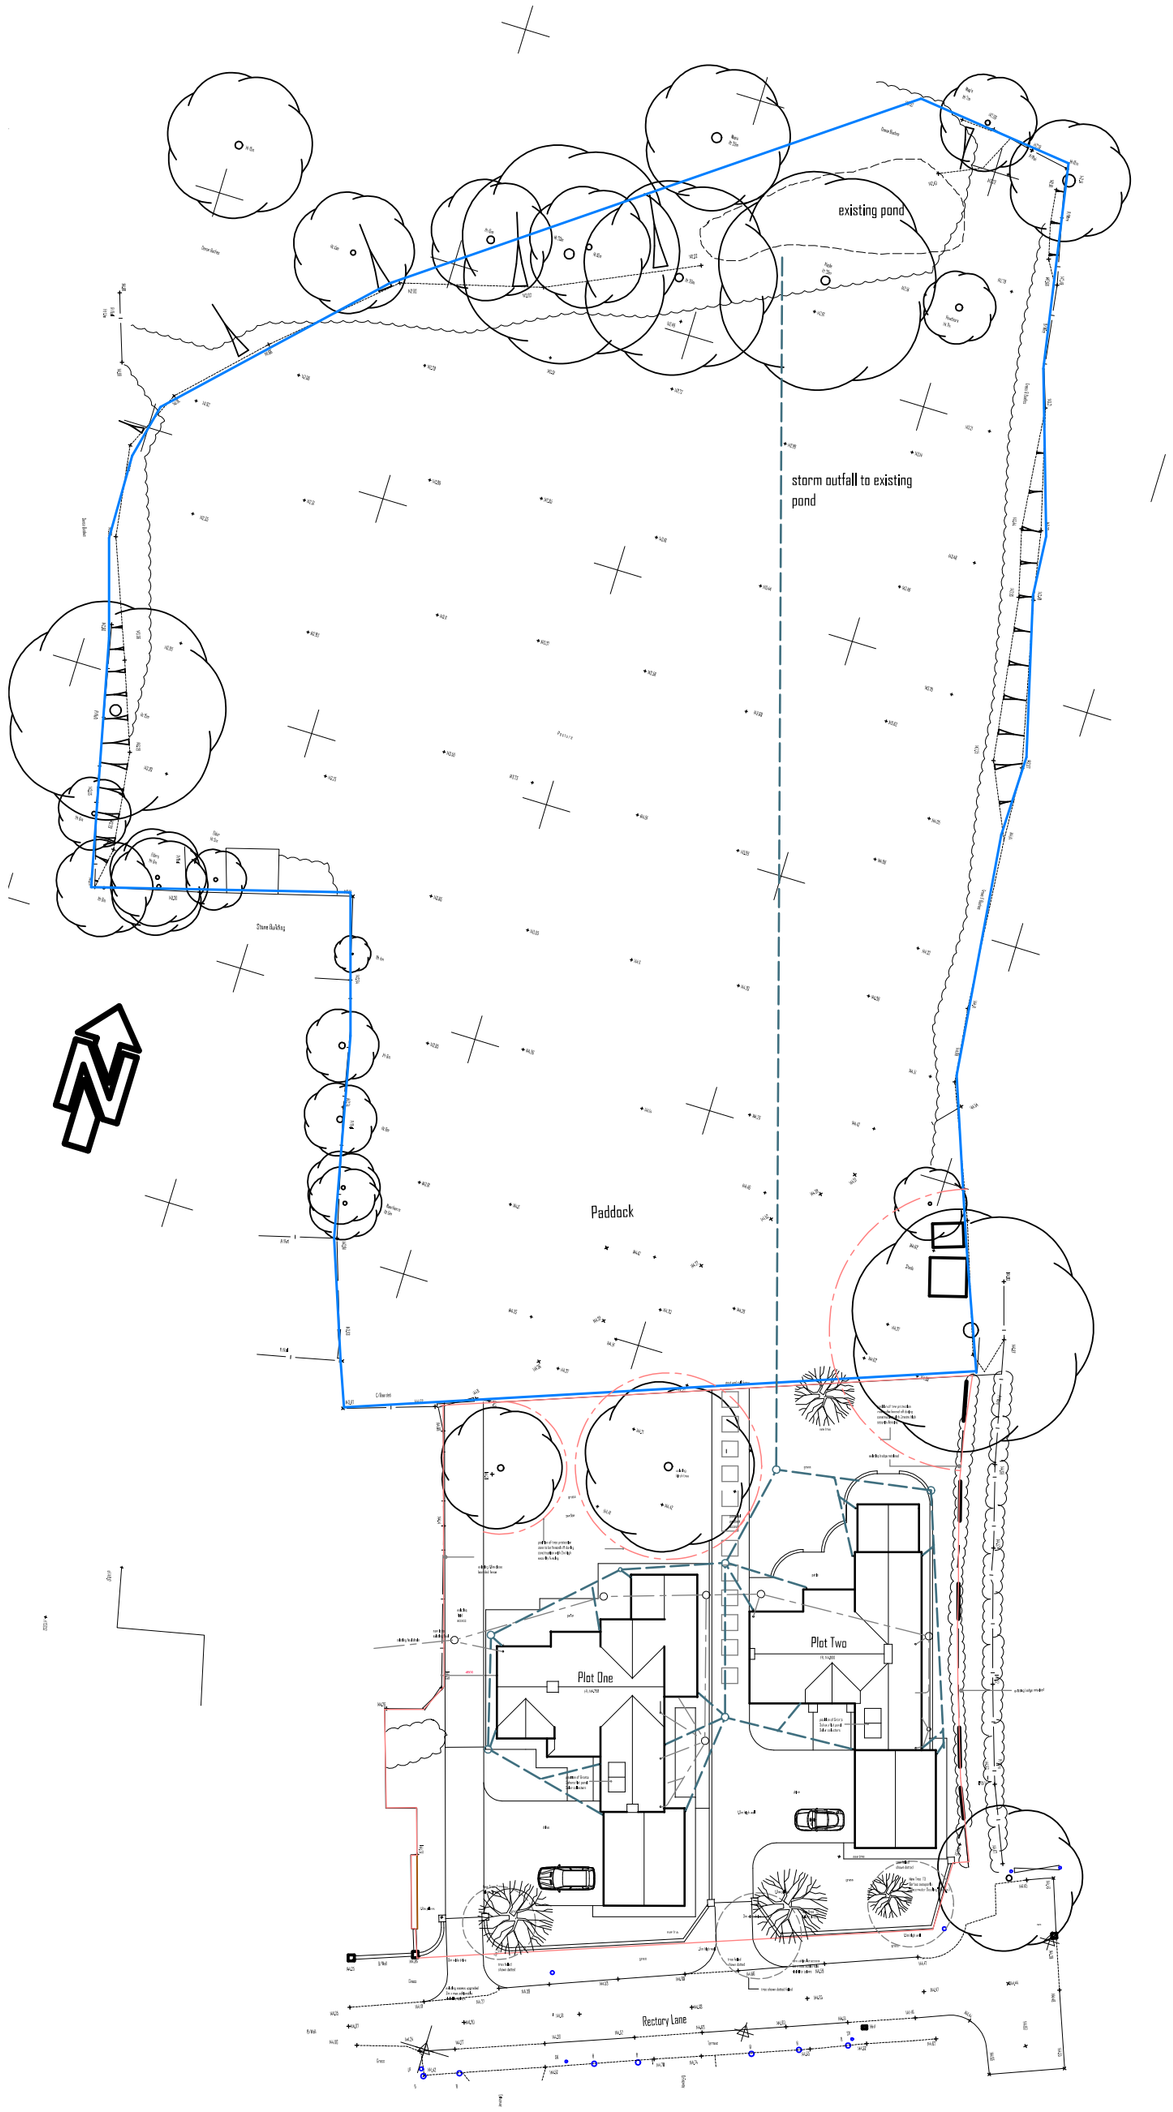

1:500 site plan

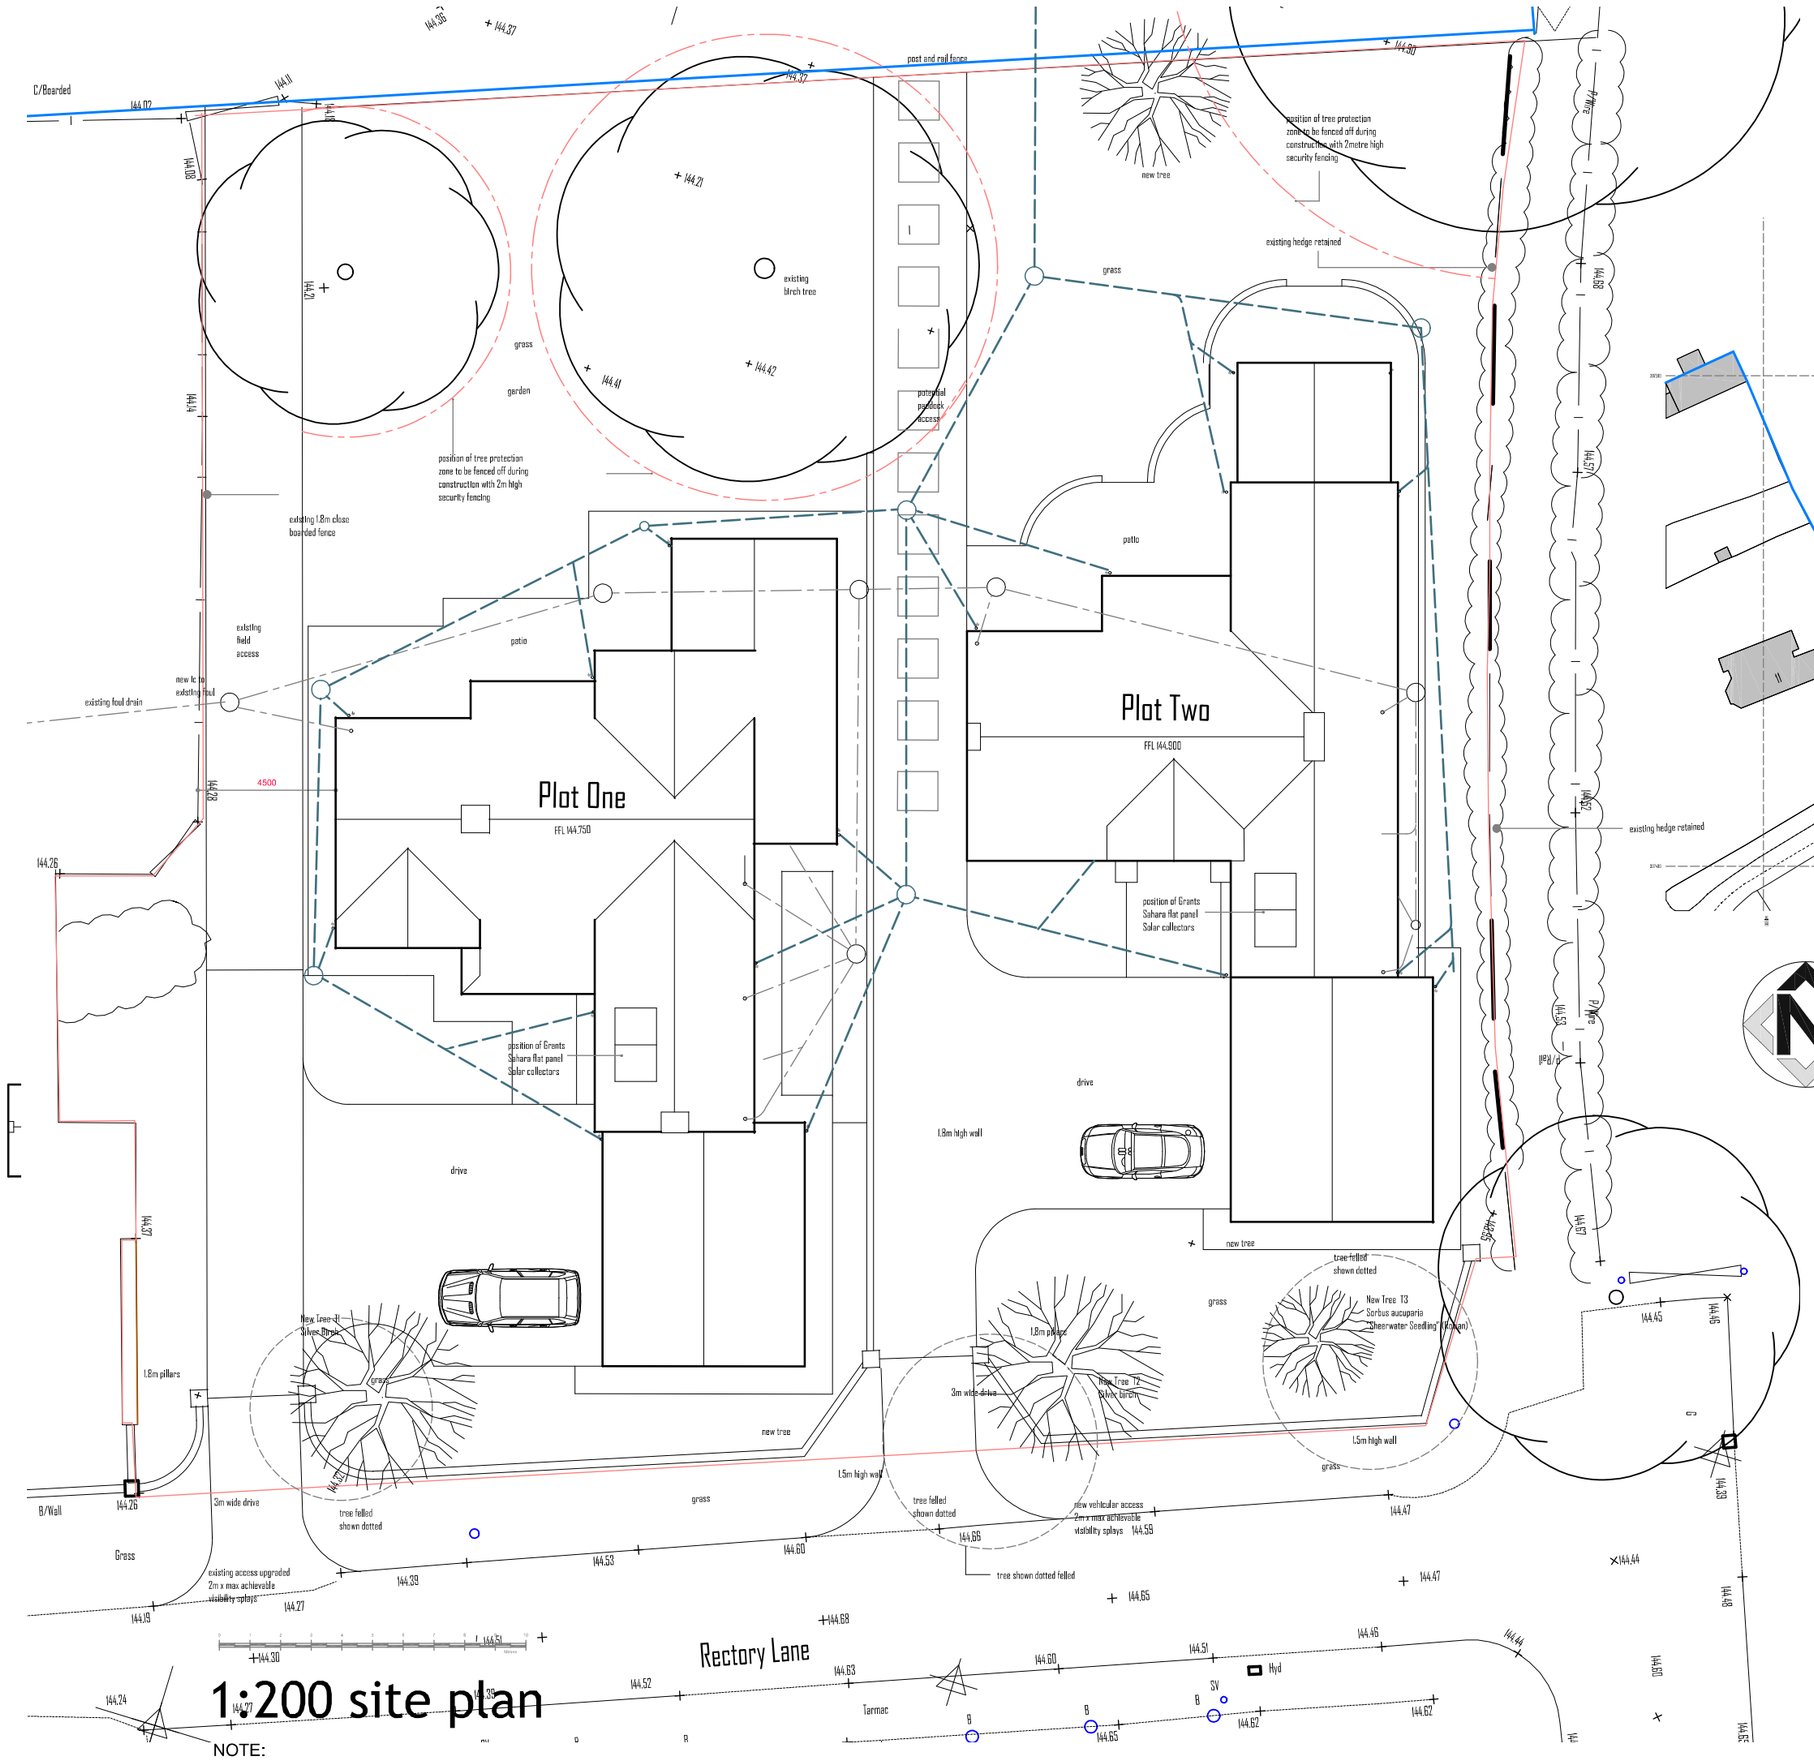

1:200 site plan

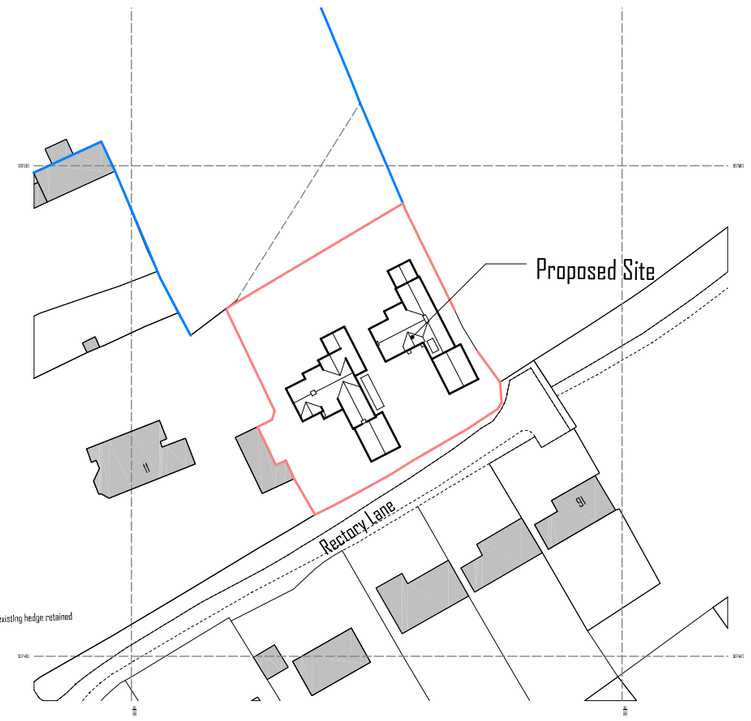

site location plan

NOTE:
T1 - T3 are to be extra heavy standard 14-16cm stem girth and 75 litre container grown.Species as shown

NOTE
This drawing and design is copyright and must not be reproduced in part or in whole without prior written consent.
Contractors must verify all dimensions on site before commencing work or preparing shop drawings.

DCI Architecture Limited
27, Trinity Close,
Ashby de-la Zouch
Leicestershire
LE65 2GR
Tel& Fax: 01530 416700
Email: dcl.archi@gmail.com
Member of the Chartered Institute of Architectural Technologists

project:
Proposed Residential Development
Rectory Lane, Nailstone,, Leicestershire

client
Carlton Select Homes Ltd.

drawing
Production Site Plans

drawing no.
564–CH.11

revision

drawing by.
Darren Insley

date:
March 2010

scale
1:200, 1:500, 1:1250