
LINTON FARM MERRYLEES ROAD THORNTON, LEICESTERSHIRE.

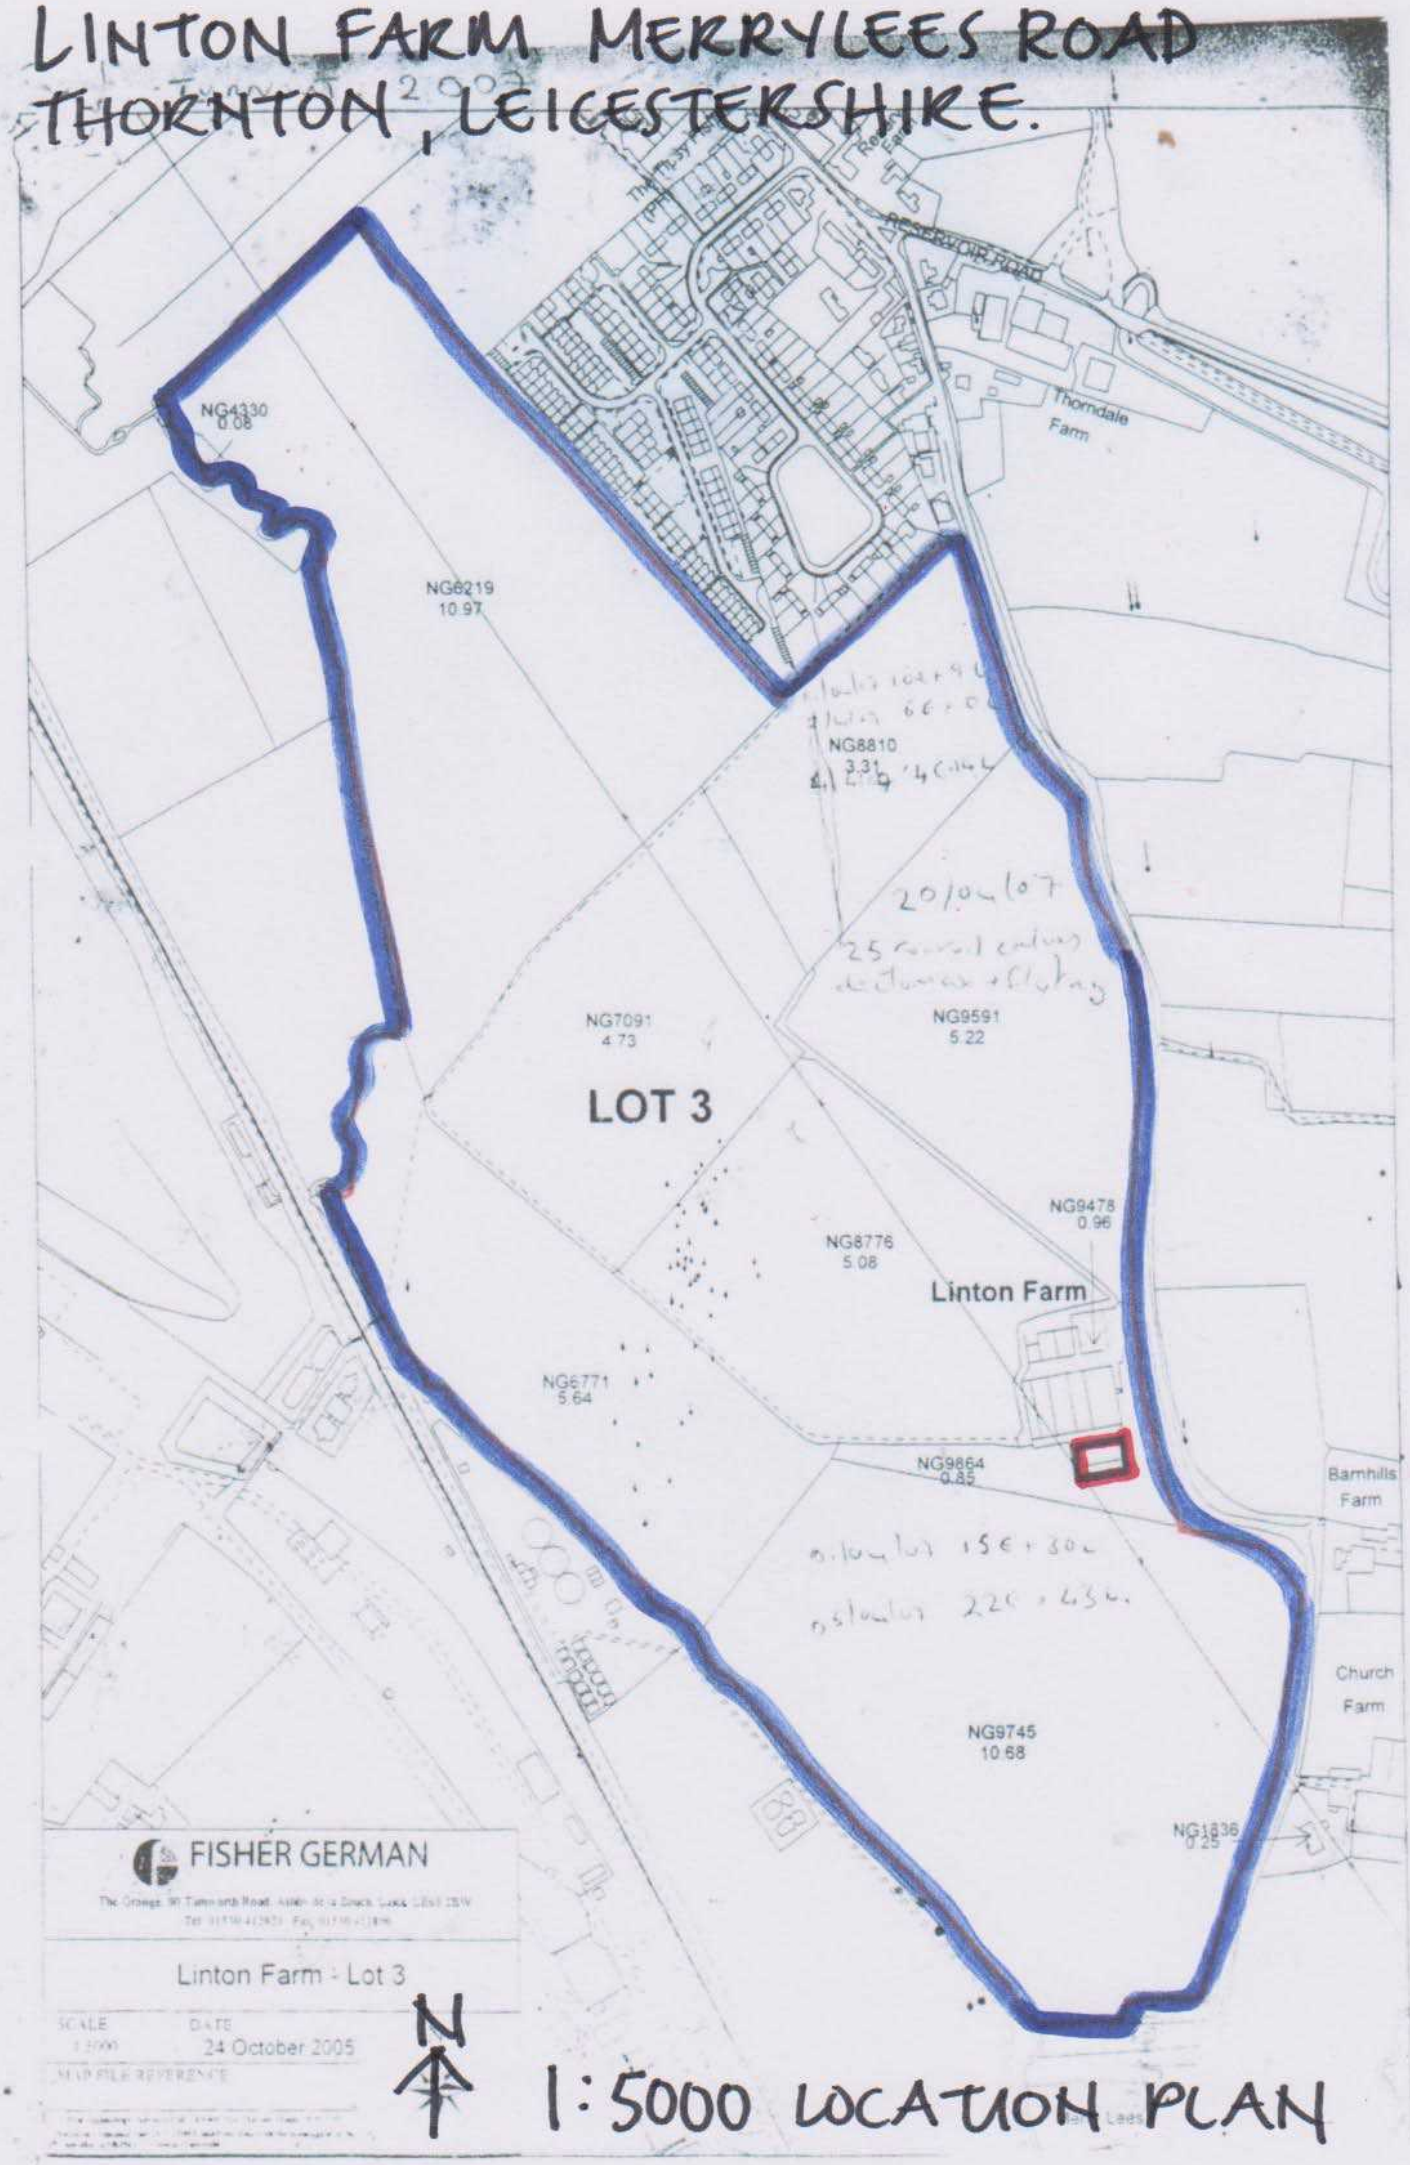

1:5000 LOCATION PLAN