

19 JAN 1995

95/00032/FUL

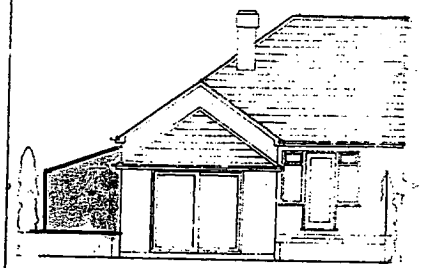

Rear Elevation

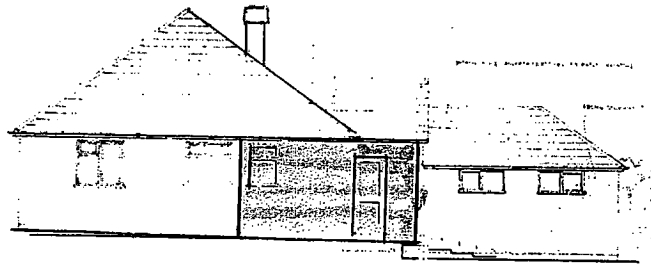


Side Elevation




Yard Elevation


PROPOSED ELEVATIONS

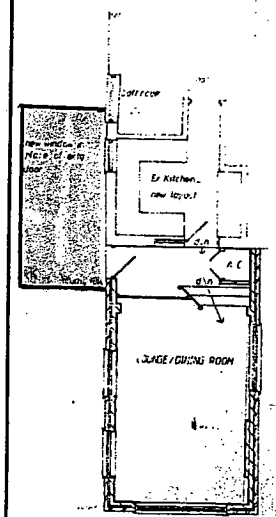


PROPOSED PLAN

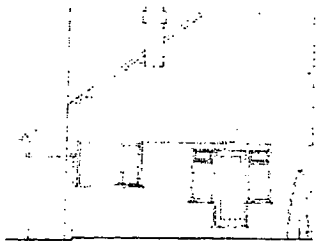

Rear Elevation

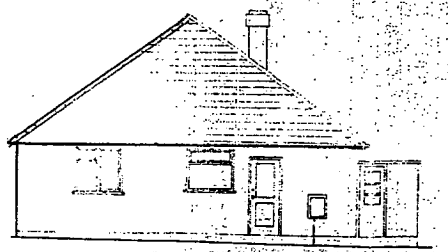


Side Elevation

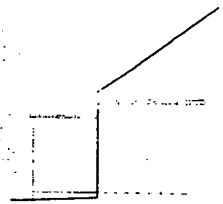


Yard Elevation

EXISTING ELEVATIONS

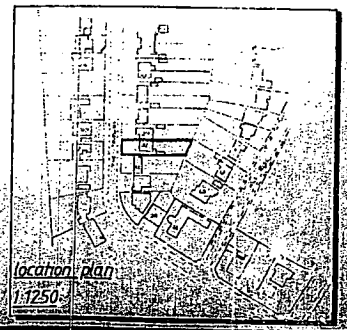

location plan
1:1250

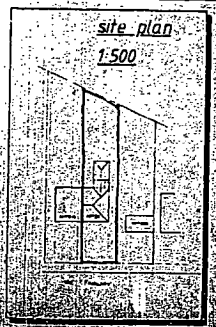

site plan
1:500

Proposed single storey extension for :-

Mr & Mrs Spencer
31 The Fairway, Burbage.

PLANS & ELEVATIONS

SCALE: 1:50	DATE: JUNE 95	DRN: JMW	DRG No 0294-95-001	REV: B

REV. PERSPECTIVE DRAWING SERVICES, 01455 617929