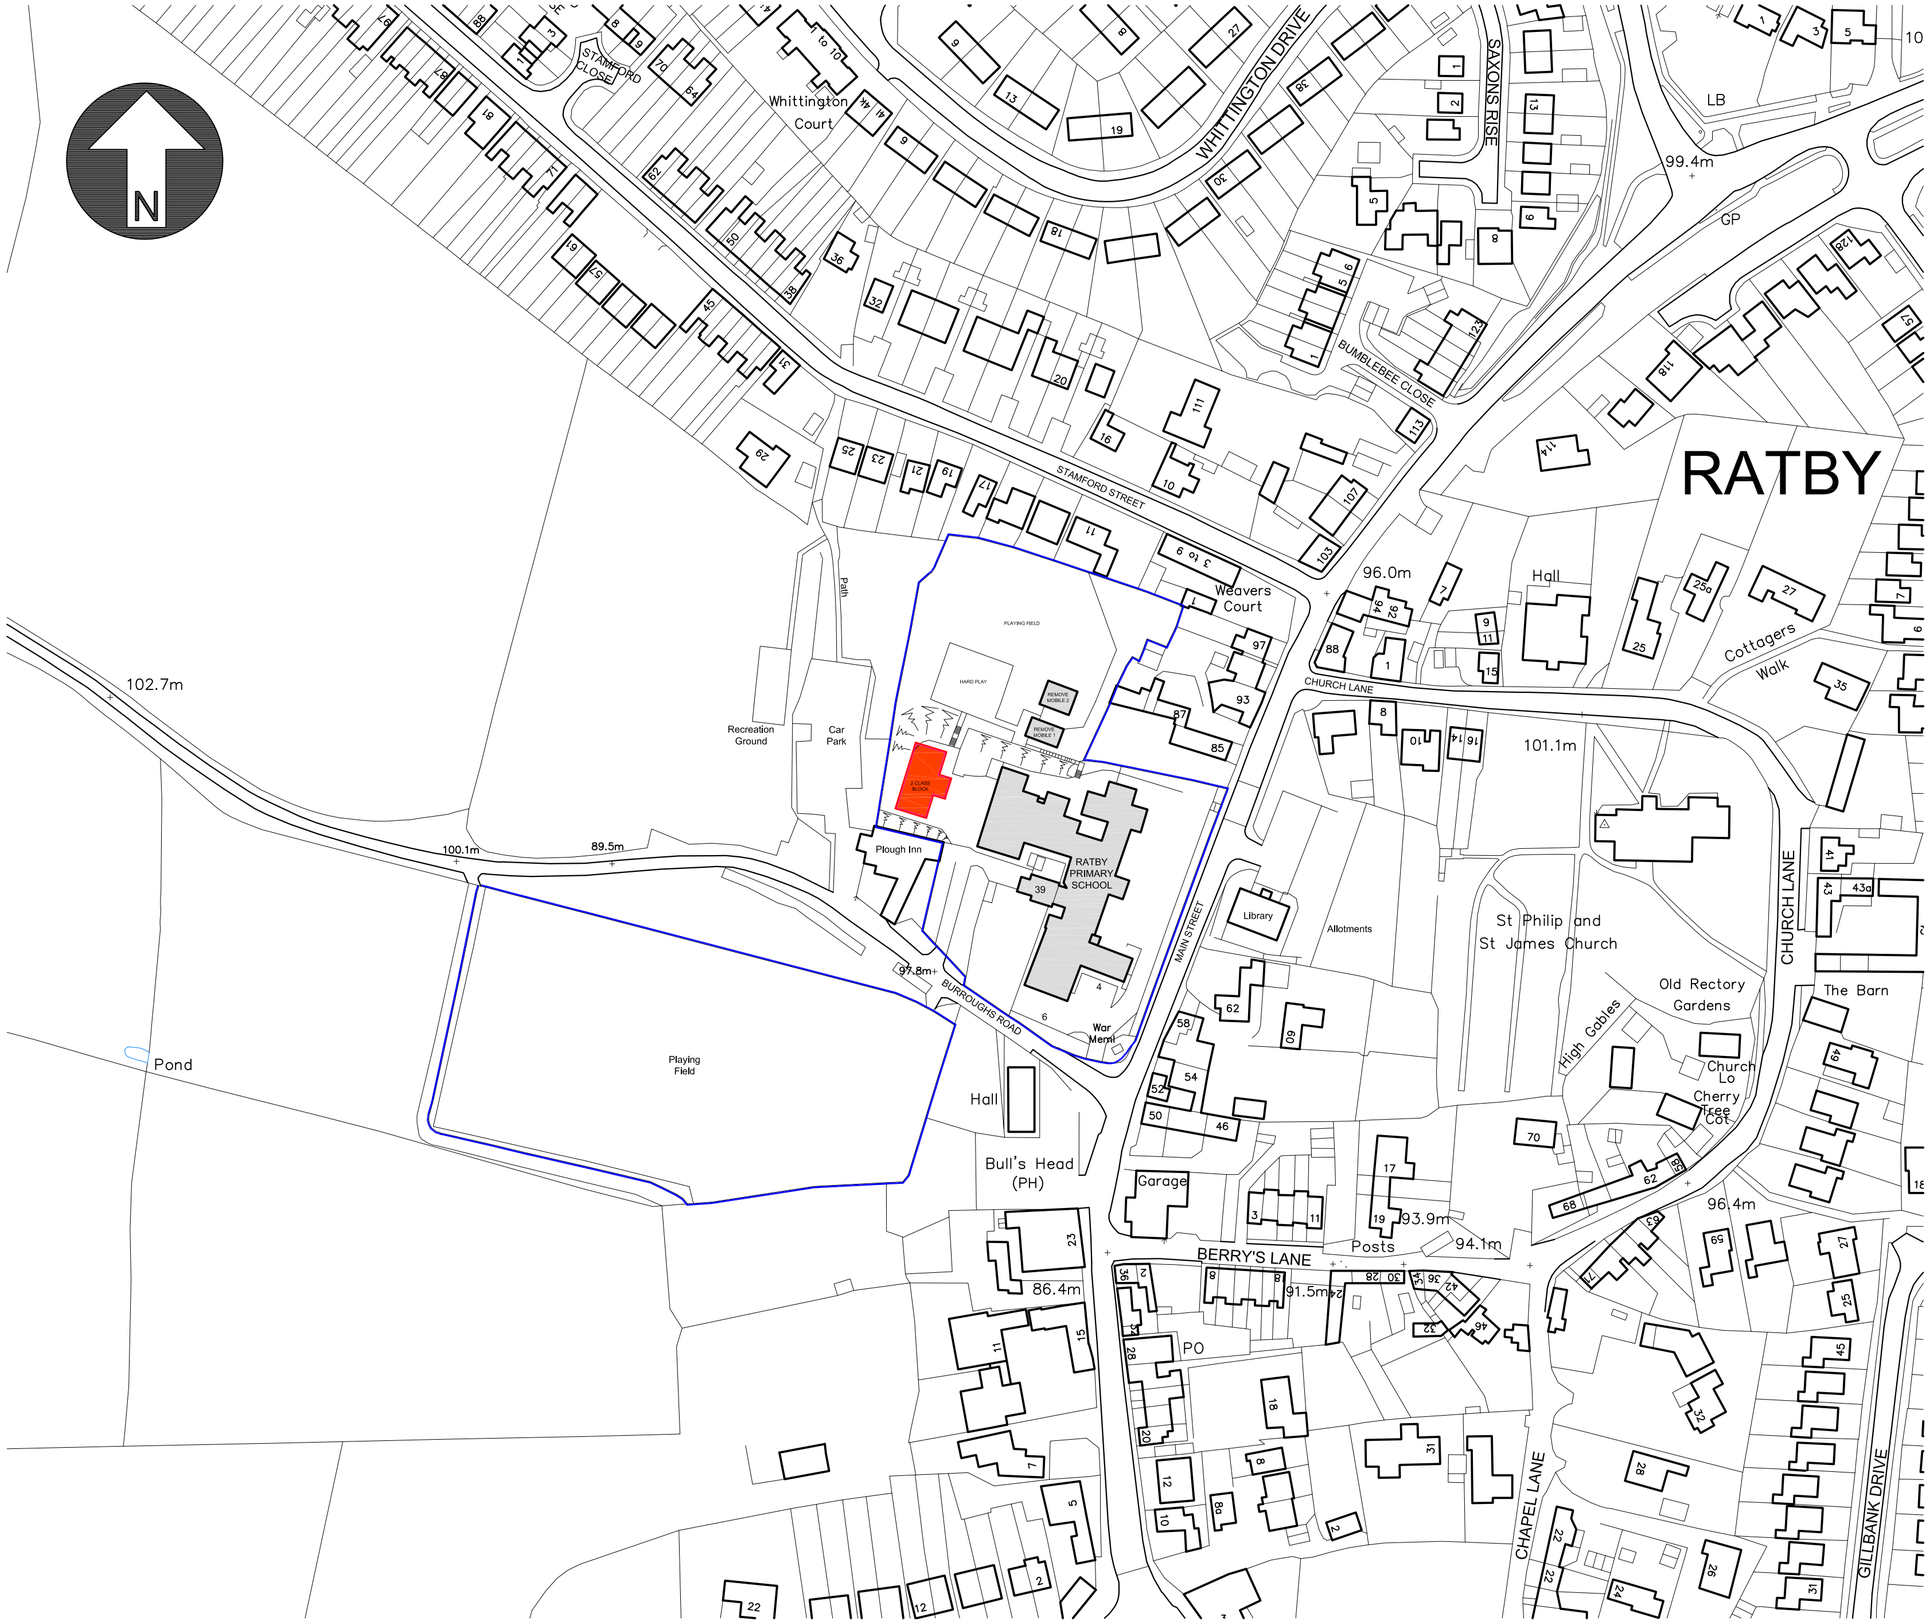

Scale 1:1250 0 10 15 20 30 40 50 60 70 80 90 100m

INVESTOR IN PEOPLE

Leicestershire County Council

CLIENT: CHILDREN & YOUNG PEOPLES SERVICE

PROJECT: RATBY PRIMARY SCHOOL

2 CLASSROOM BLOCK
LOCATION PLAN

scale	drawn	checked	
1:1250	JPP		A2
job no.	date	drawing no.	rev.
814997	15 April 2011	P01	

COUNTY HALL ▪ GLENFIELD ▪ LEICESTER ▪ LE3 8RE
property@leics.gov.uk ▪ Tel (0116) 3056811 ▪ Fax 3056722

Plot File Name: 014219Architectural.dwg Layout Name: P01
By: jprosser at: 0:30 pm on: 14 April 2011