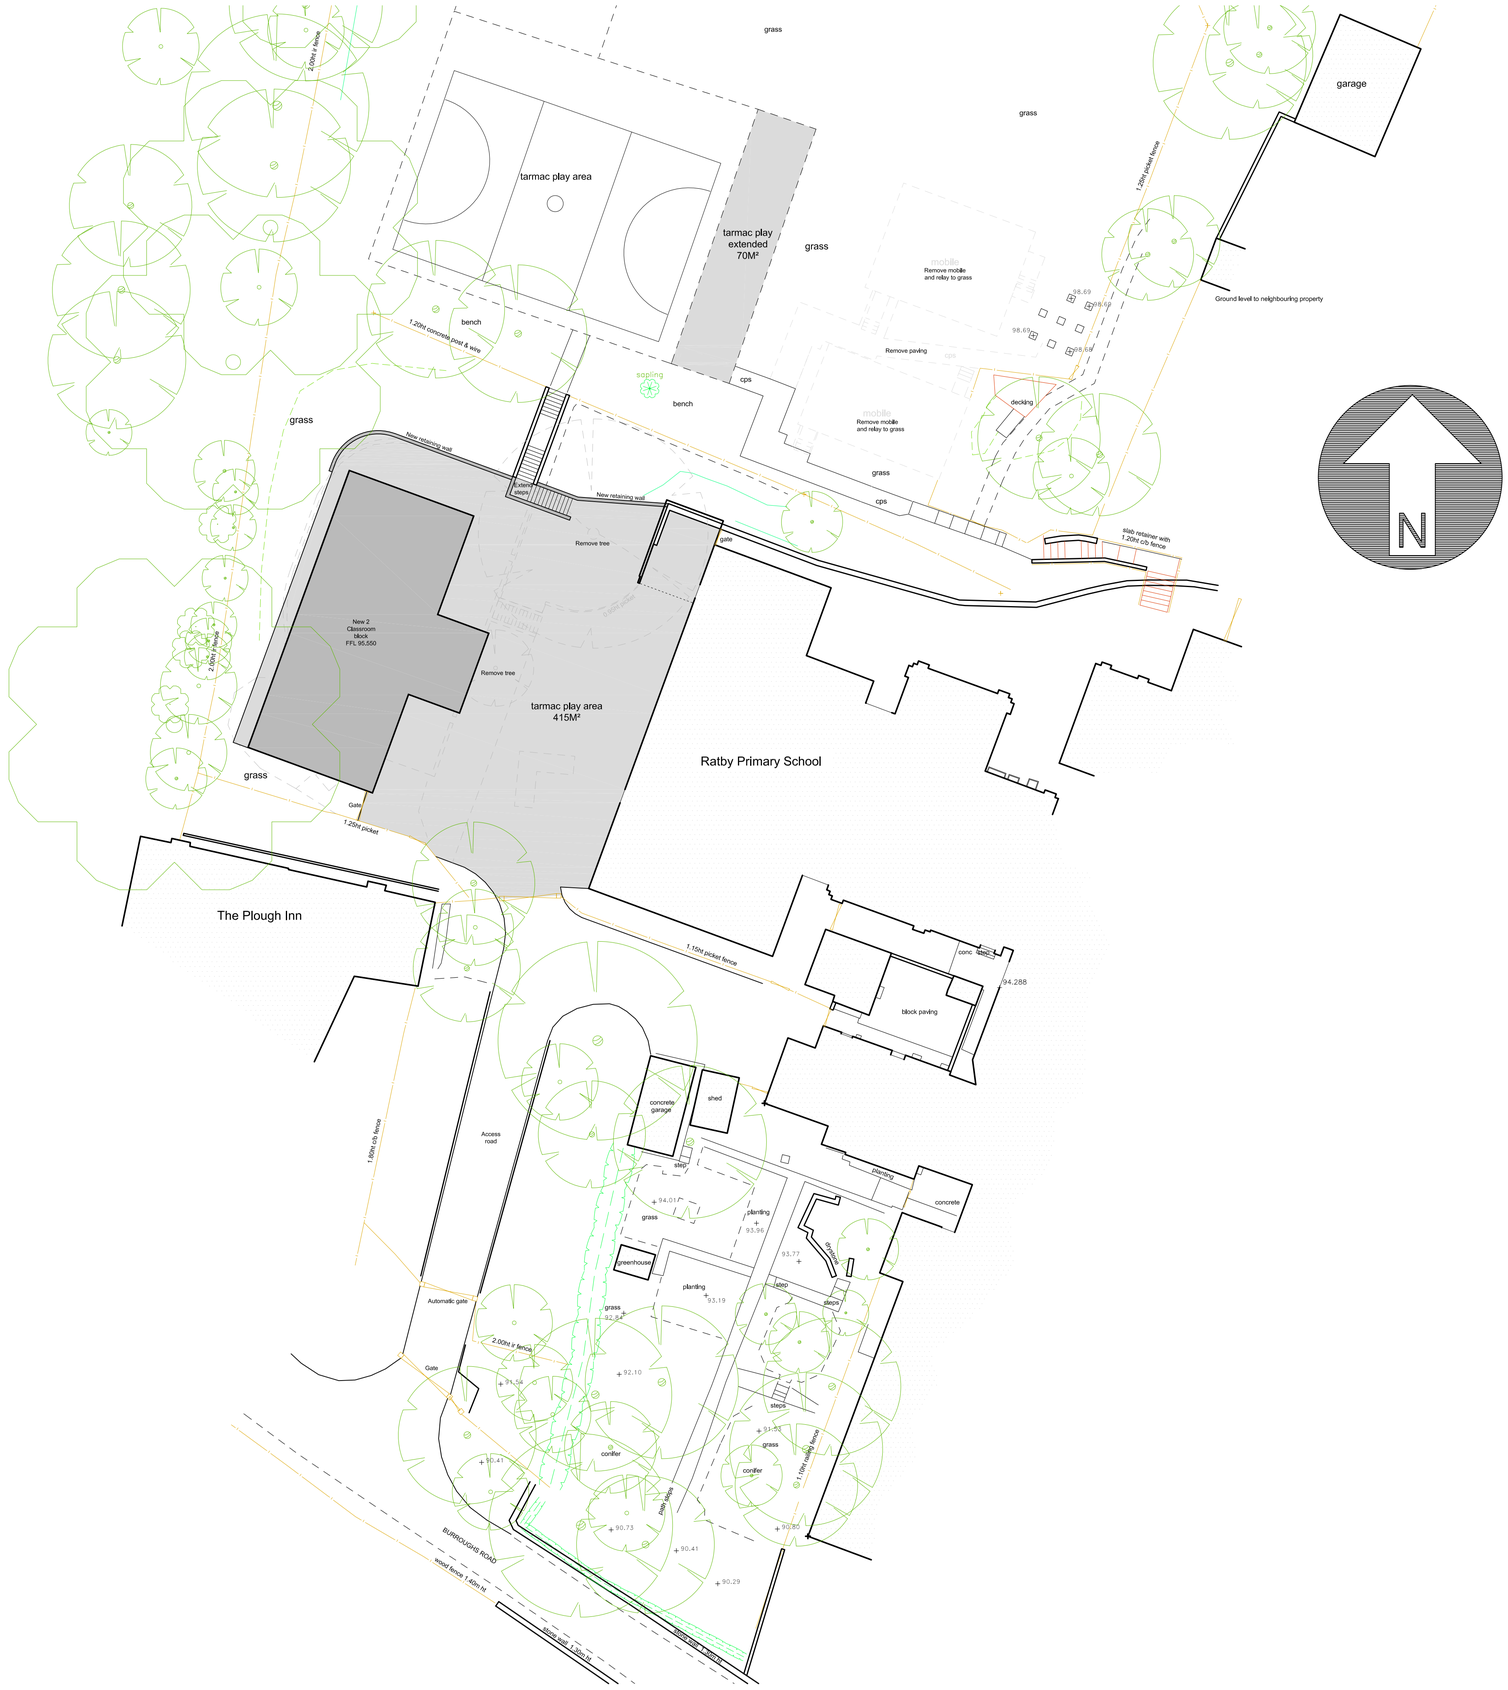

Leicestershire County Council

CLIENT	CHILDREN & YOUNG PEOPLES SERVICE
PROJECT	RATBY PRIMARY SCHOOL 2 CLASSROOM BLOCK SITE PLAN

scale	drawn	checked	
1:200	JPP		A1
job no.	date	drawing no.	rev.
814997	15 April 2011	P02	

COUNTY HALL ▪ GLENFIELD ▪ LEICESTER ▪ LE3 8RE
property@leics.gov.uk ▪ Tel (0116) 3056811 ▪ Fax 3056722

Plot File Name: 014571Architectural.dwg Layout Name: P02
By: jprosser at: 1:06 pm on: 18 April 2011